A. CONTRACTOR SHALL SUPPLY AND INSTALL ALL MATERIALS TO PROVIDE A COMPLETE INSTALLATION IN ACCORDANCE WITH THE CURRENT EDITION OF THE N.E.C. AND ALL STATE AND LOCAL CODES.

B. ALL FLUORESCENT LIGHT FIXTURES MARKED NL (NIGHT LIGHT) SHALL HAVE (1) LAMP ON AN UNSWITCHED LEG OF THE ROOM LIGHTING CIRCUIT.

C. ALL LIGHT FIXTURES MARKED EM (EMERGENCY) SHALL HAVE (1) LAMP ON UNSWITCHED LEG OF THE ROOM LIGHTING CIRCUIT WITH A EMERGENCY BATTERY INVERTER BALLAST.

D. ALL EMERGENCY CIRCUITS SERVING NIGHT / EMERGENCY LIGHTING SHALL BE MINIMUM #10 AWG CONDUCTORS FOR THE ENTIRE CIRCUIT ON 120 VOLT CIRCUITS OVER 100 FEET AND 277 VOLT CIRCUITS OVER 200 FEET.

E. THE CONTRACTOR SHALL REFER TO ARCHITECTURAL AND ELEVATION DRAWINGS FOR MORE INFORMATION REGARDING THE MOUNTING FIXTURES HEIGHT BEFORE ROUGH IN AND COORDINATE WITH OTHER TRADE FOR ADDITIONAL REQUIREMENTS.

F. THE SMALL LETTER BESIDE THE SWITCH SYMBOL DENOTES THE FIXTURE SWITCH MODE. CAPITAL LETTER DENOTES THE FIXTURES TYPE REFER TO THE LIGHTING FIXTURES SCHEDULE E502 FOR THE LIGHT FIXTURES DESCRIPTION.

E1 GENERAL NOTES

N.T.S | A1-E201, A3-E201, A1-E202

26.101 — ELECTRICAL CONTRACTOR TO MOUNT THE FIXTURES IN THE OPEN STRUCTURE SPACE BELOW THE HVAC DUCTWORK APPROXIMATELY AT 12' FEET COORDINATE WITH MECHANICAL LAYOUT.

26.102 — LIGHT FIXTURE EXISTING TO REMAIN AND REROUTE IT TO NEW BRANCH CIRCUIT AS SHOWN ON THE PLAN

E3 KEYNOTES

N.T.S | -

NOTE:
REFER TO SHEET E502 FOR LIGHTING SCHEDULE.

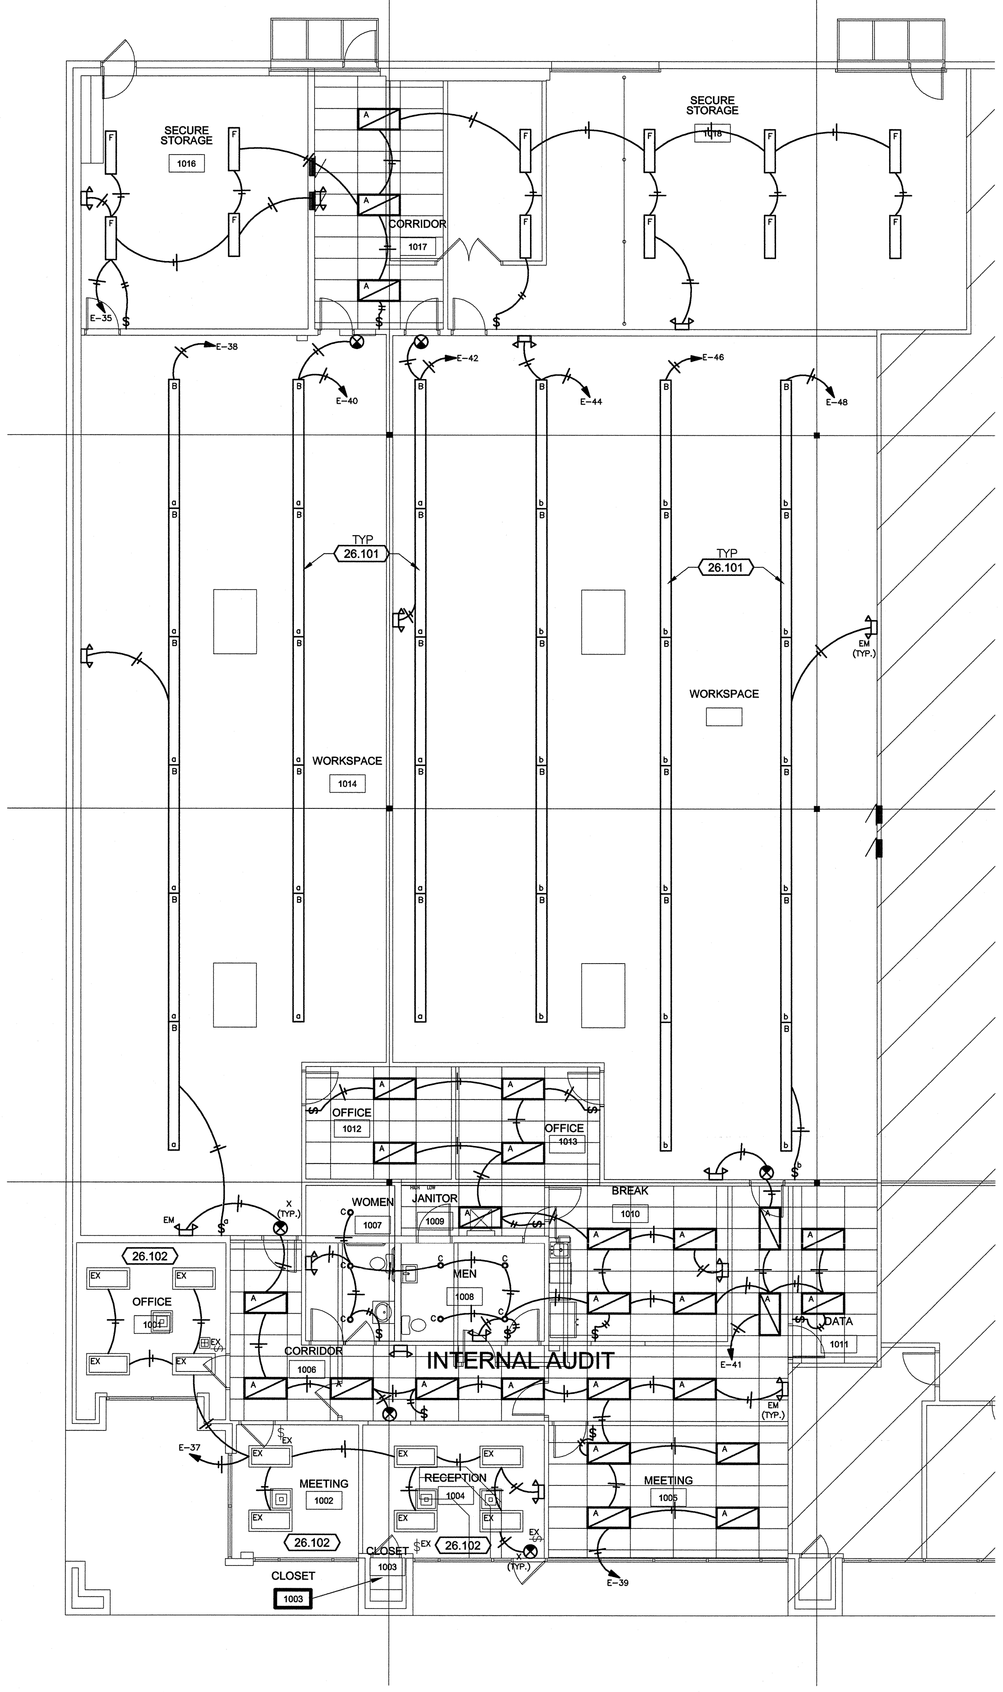

A1 EAST LIGHTING PLAN

1/8"=1'-0" | -

NORTH

NOTE:
REFER TO SHEET E502 FOR LIGHTING SCHEDULE.

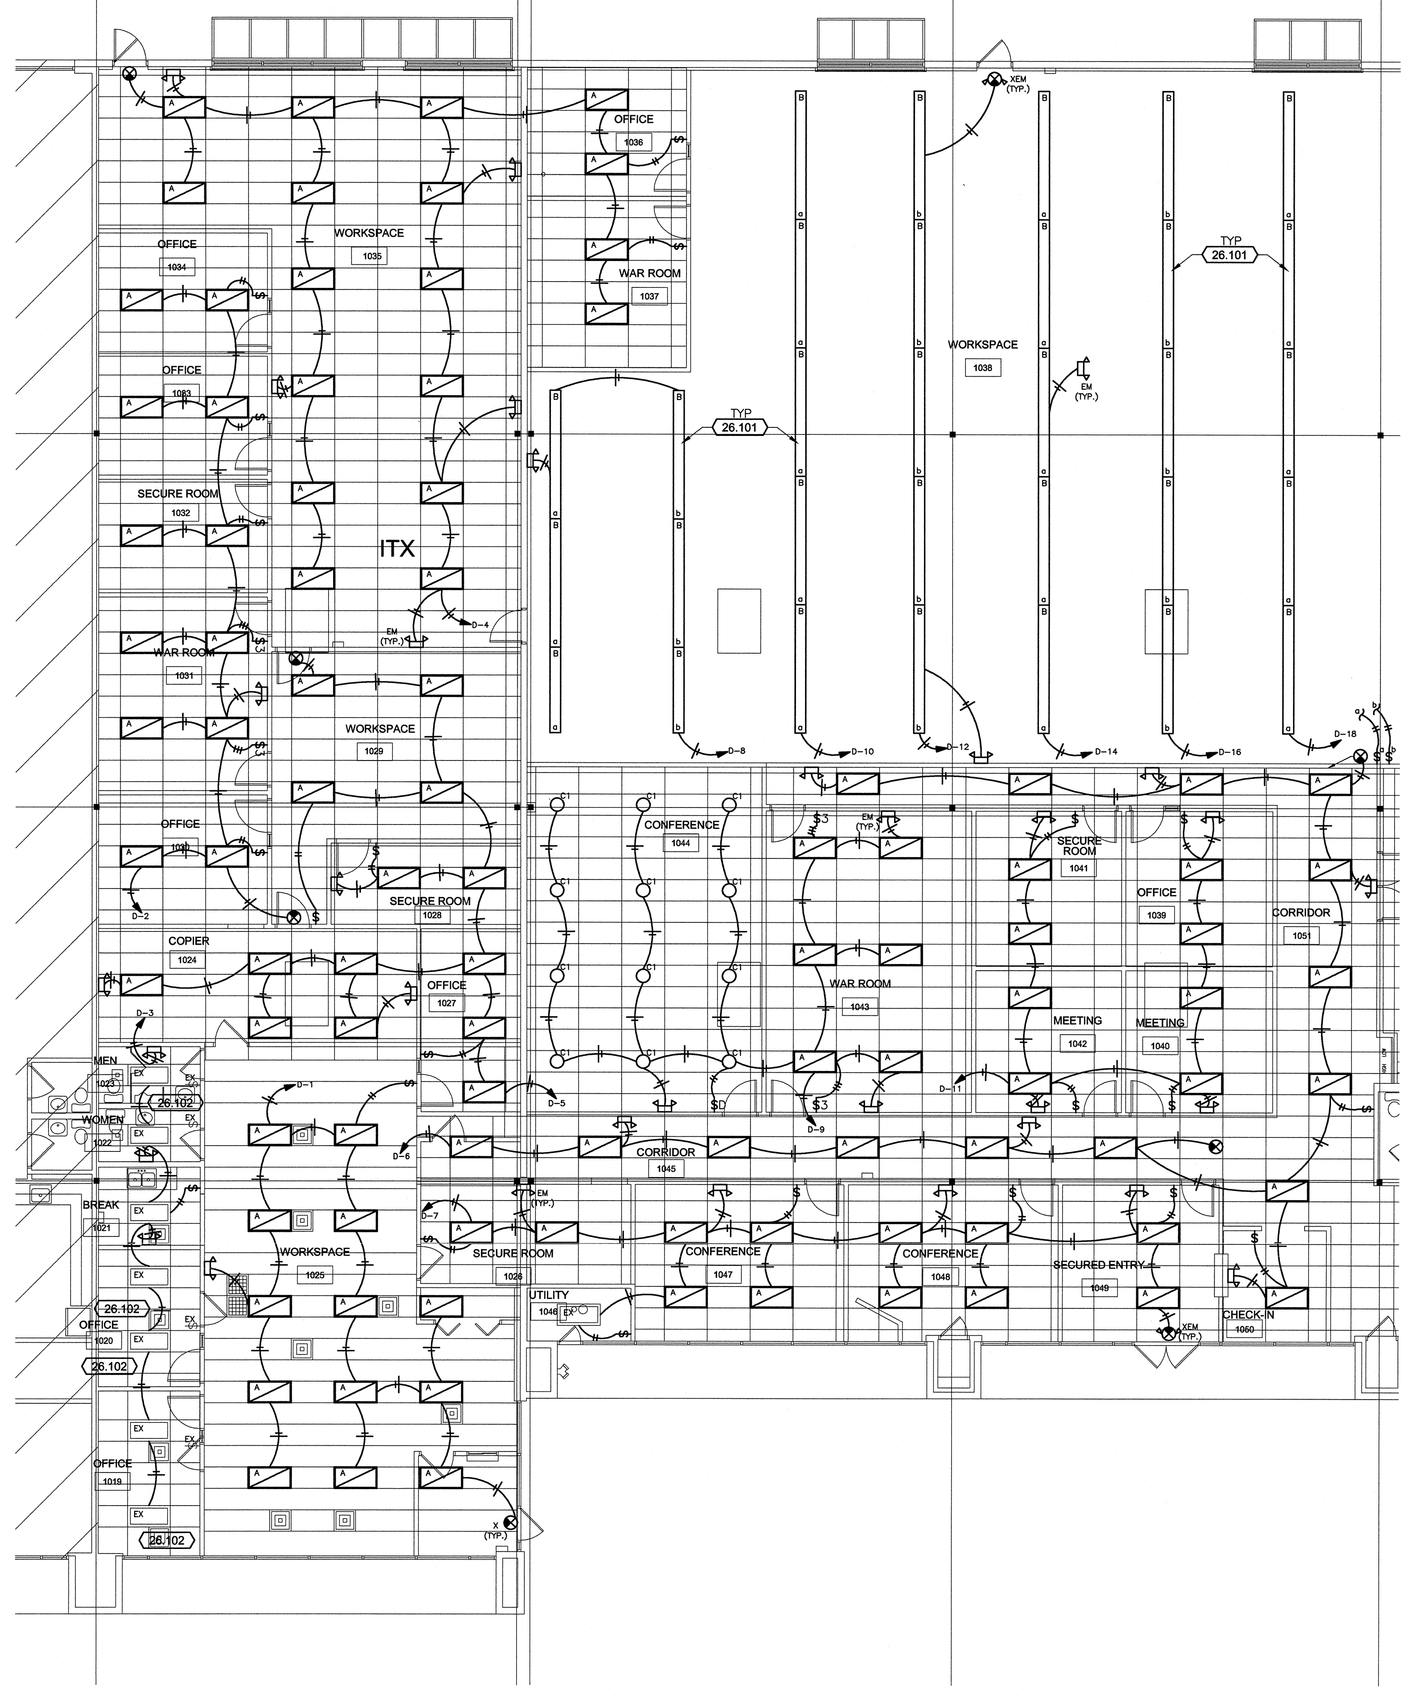

A3 CENTER LIGHTING PLAN

1/8"=1'-0" | -

NORTH

SELSER SCHAEFER ARCHITECTS, INC.
1350 S. BOULDER AVENUE
SUITE 1100
TULSA, OK 74119-3204
918.587.2282
FAX 918.587.2285
SELSERSCHAEFER.COM

MPW ENGINEERING, LLC
110 West 7th Street • Suite 600
Tulsa, Oklahoma 74119
(918) 582-4088
(918) 582-4087 FAX
CA #2940
EXP 06-30-11

CHEROKEE NATION. Entertainment

CNE INTERCHANGE PARK TENANT IMPROVEMENT

10838 EAST MARSHALL STREET,
TULSA, OKLAHOMA 74116

ISSUE 01
ISSUE DATE 11.05.10
PROJECT NO. R10.053
DRAWN BY VS/ODM
CHECKED BY BRS
SHEET TITLE
ENLARGED LIGHTING PLAN

REGISTERED PROFESSIONAL ENGINEER
BRIAN R. SCELA
22813
OKLAHOMA
11-4-14

E201

© 2010 Selser Schaefer Architects, Inc.