A. CONTRACTOR SHALL SUPPLY AND INSTALL ALL MATERIALS TO PROVIDE A COMPLETE INSTALLATION IN ACCORDANCE WITH THE CURRENT EDITION OF THE N.E.C. AND ALL STATE AND LOCAL CODES.

B. THE CONTRACTOR SHALL REFER TO ARCHITECTURAL AND ELEVATION DRAWINGS FOR MORE INFORMATION REGARDING THE FIXTURES AND SHALL COORDINATE WITH OWNER BEFORE ROUGH IN AND PROVIDE THE APPROPRIATE DISCONNECTING MEANS BASED ON THE LATEST NEC.

E1 GENERAL NOTES

N.T.S

A1-E201, A3-E201, A1-E202

26.101 EACH DATA RACK IN DATA ROOM 1011 HAS (1) NEMA 20AMP QUAD OUTLETS AND (2) L5-30 TWIST LOCK AND DATA OUTLET REFER TO ELECTRICAL PANEL (IE) FOR CIRCUIT DESIGNATION.

26.102 ELECTRICAL CONTRACTOR TO PROVIDE AND INSTALL THREE CHANNELS POWER POLE TO ACCOMMODATE (3)-20 AMP BRANCH CIRCUITS, (1) DATA AND (1) PHONE OUTLETS. REFER TO POWER POLE CONNECTION D4/E302 FOR MOUNTING DETAILS

26.103 ELECTRICAL CONTRACTOR SHALL PROVIDE POWER FIRE / SMOKE DAMPERS, COORDINATE LOCATION WITH MECHANICAL CONTRACTOR.

E3 KEYNOTES

N.T.S

-

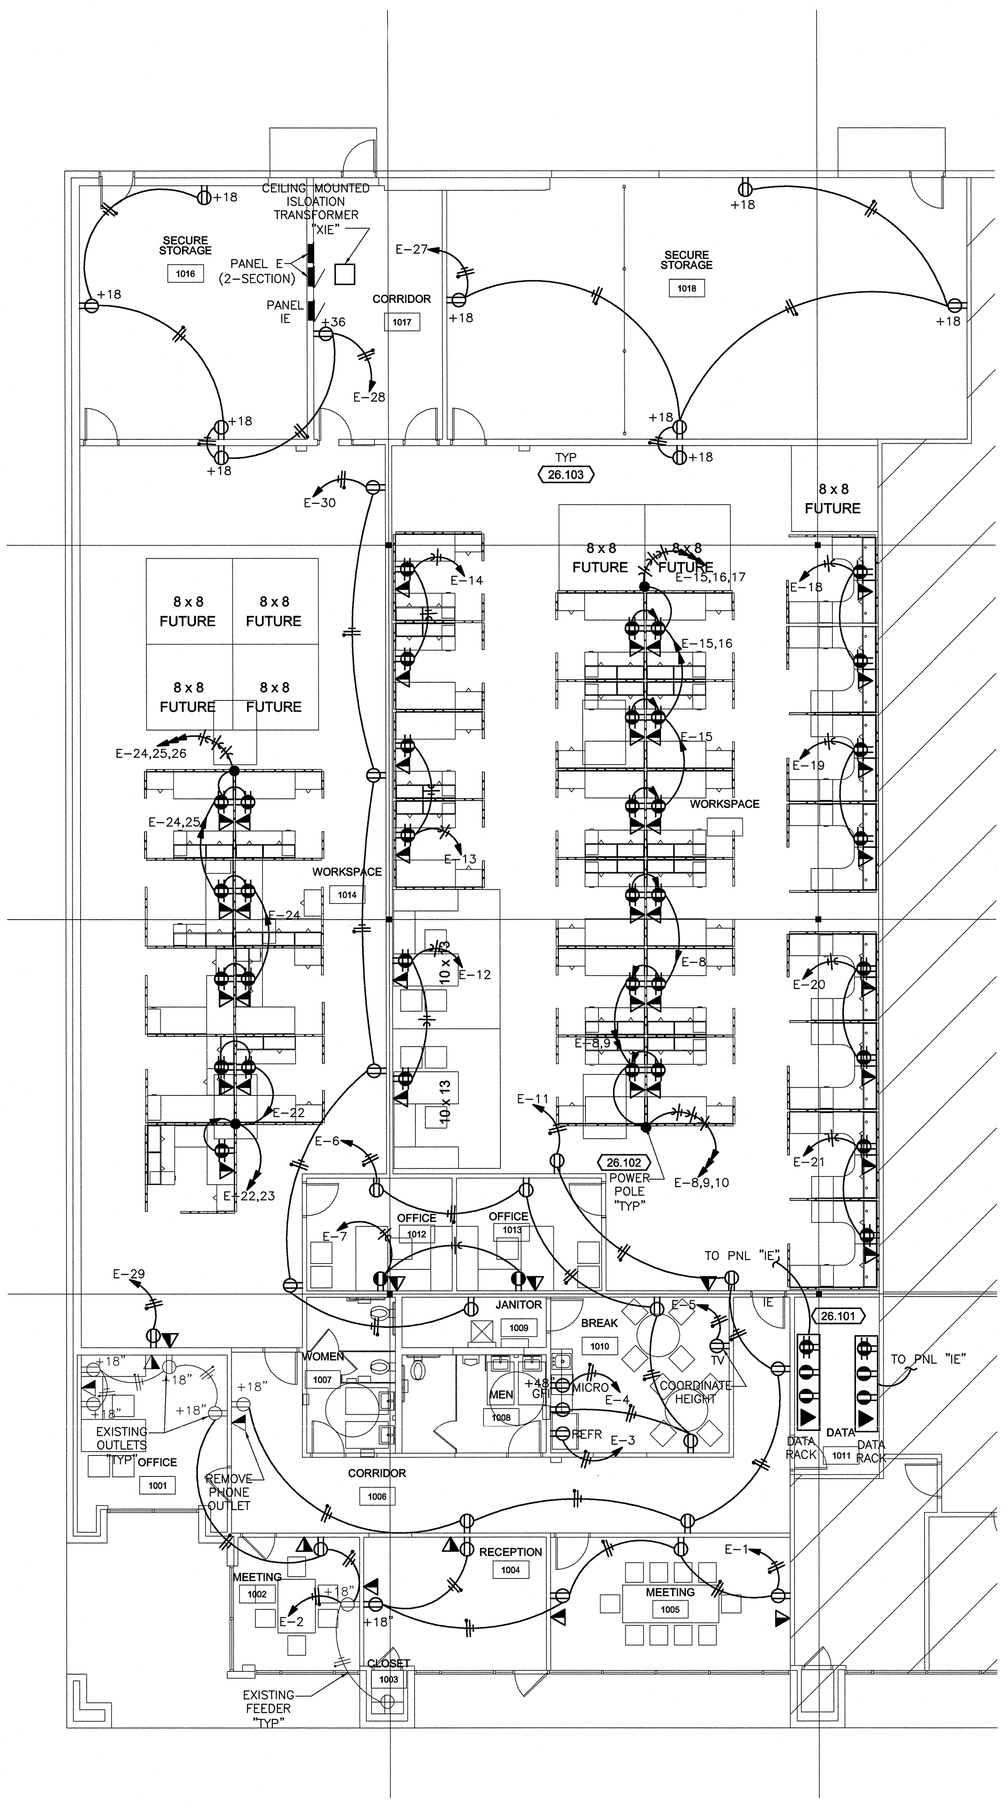

A1 EAST POWER PLAN

1/8"=1'-0"

-

NORTH

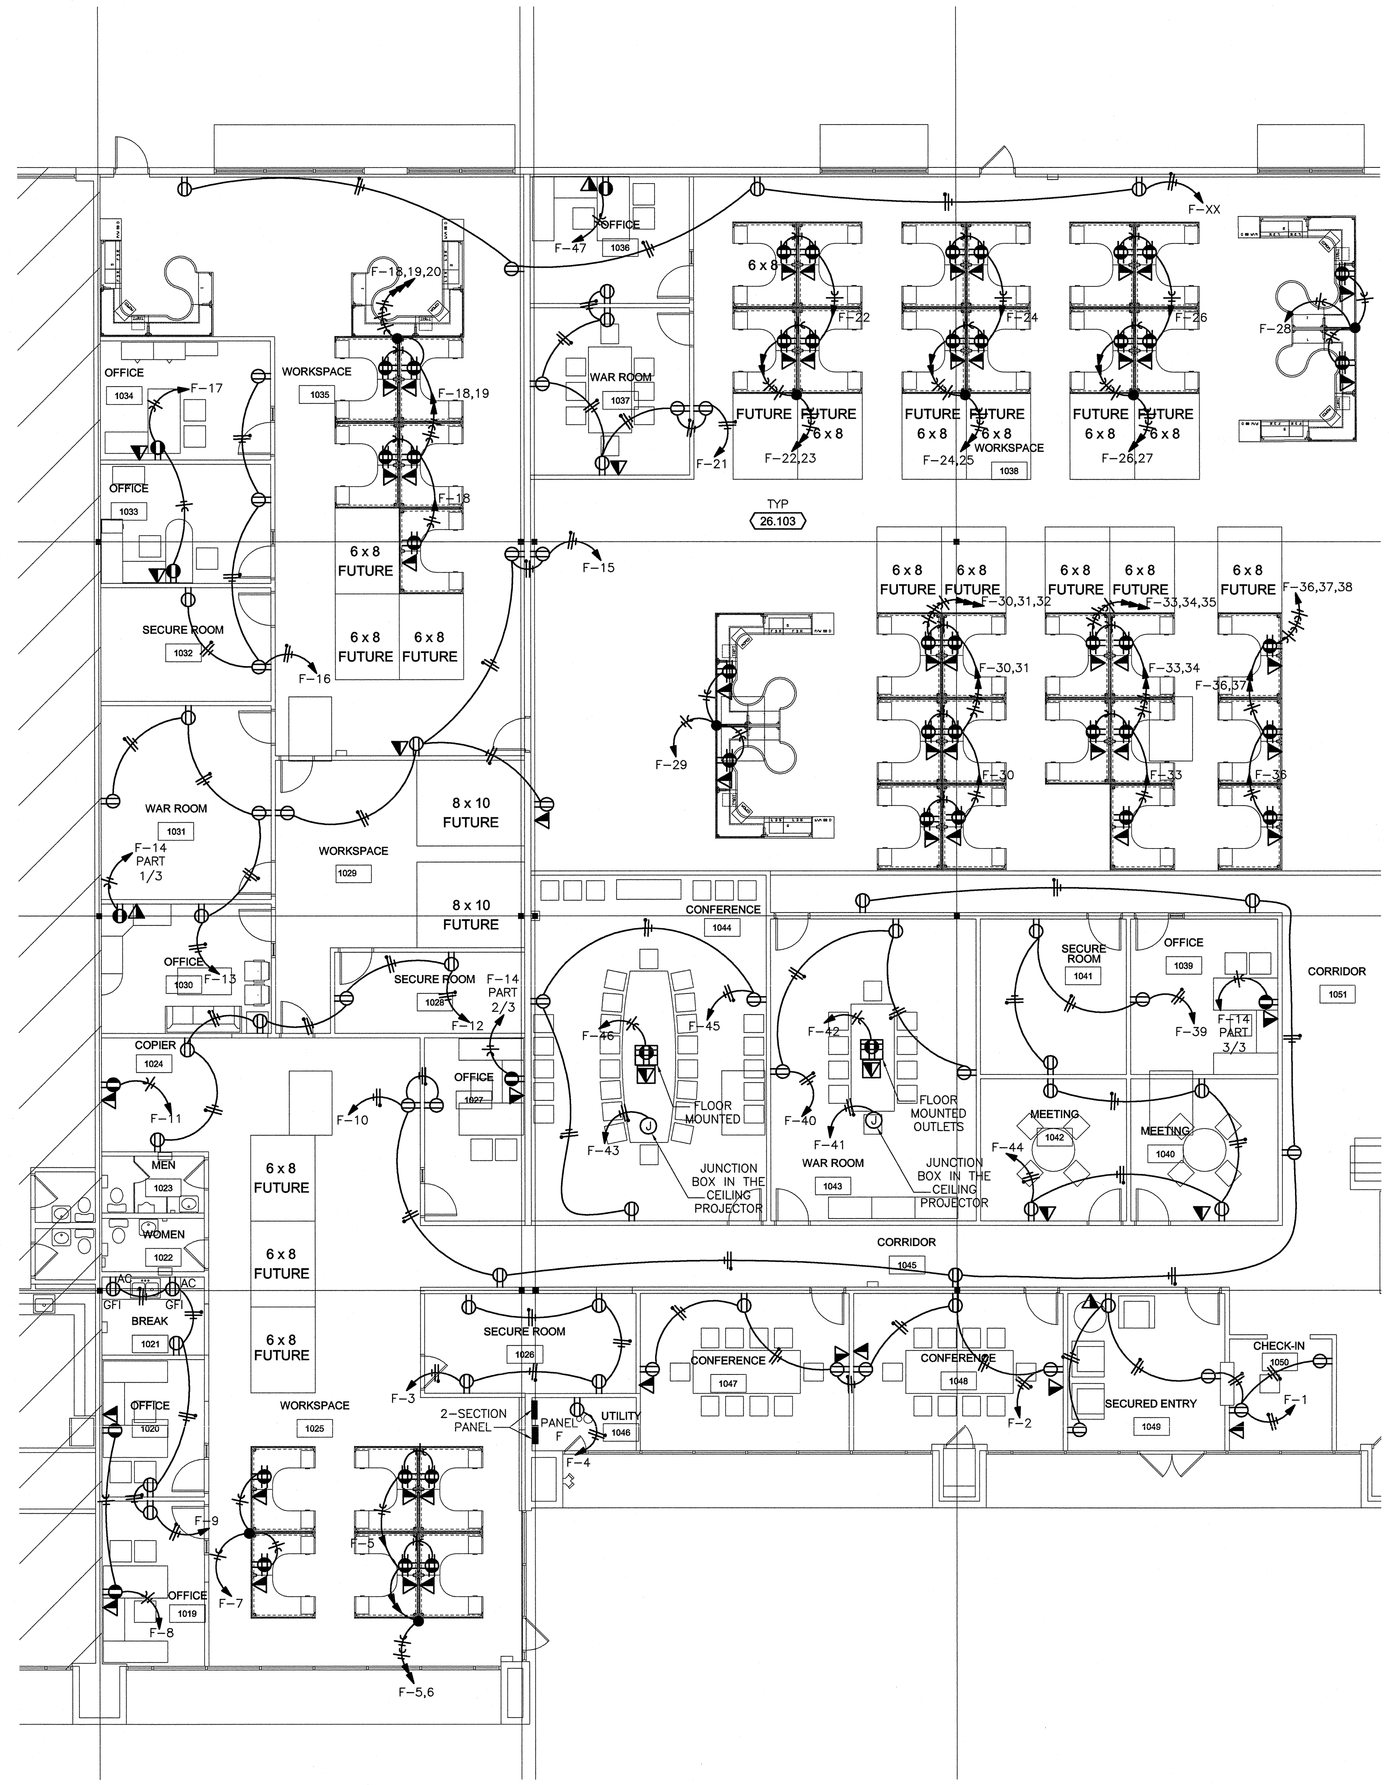

A3 CENTER POWER PLAN

1/8"=1'-0"

-

NORTH

SELSER SCHAEFER ARCHITECTS, INC.
1350 S. BOULDER AVENUE
SUITE 1100
TULSA, OK 74119-3204
918.587.2282
FAX 918.587.2285
SELSERSCHAEFER.COM

MPW ENGINEERING, LLC
110 West 7th Street • Suite 600
Tulsa, Oklahoma 74119
(918) 582-4081
(918) 582-4087 FAX
CA 02940
EXP 06-30-11

CHEROKEE NATION. Entertainment

CNE INTERCHANGE PARK TENANT IMPROVEMENT

10838 EAST MARSHALL STREET, TULSA, OKLAHOMA 74116

ISSUE 01

ISSUE DATE 11.05.10

PROJECT NO. R10.053

DRAWN BY VS/ODM

CHECKED BY BRS

SHEET TITLE

ENLARGED POWER PLAN

REGISTERED PROFESSIONAL ENGINEER BENJAMIN SOLA 22813 OKLAHOMA

11-4-10

E301

© 2010 Selser Schaefer Architects, Inc.