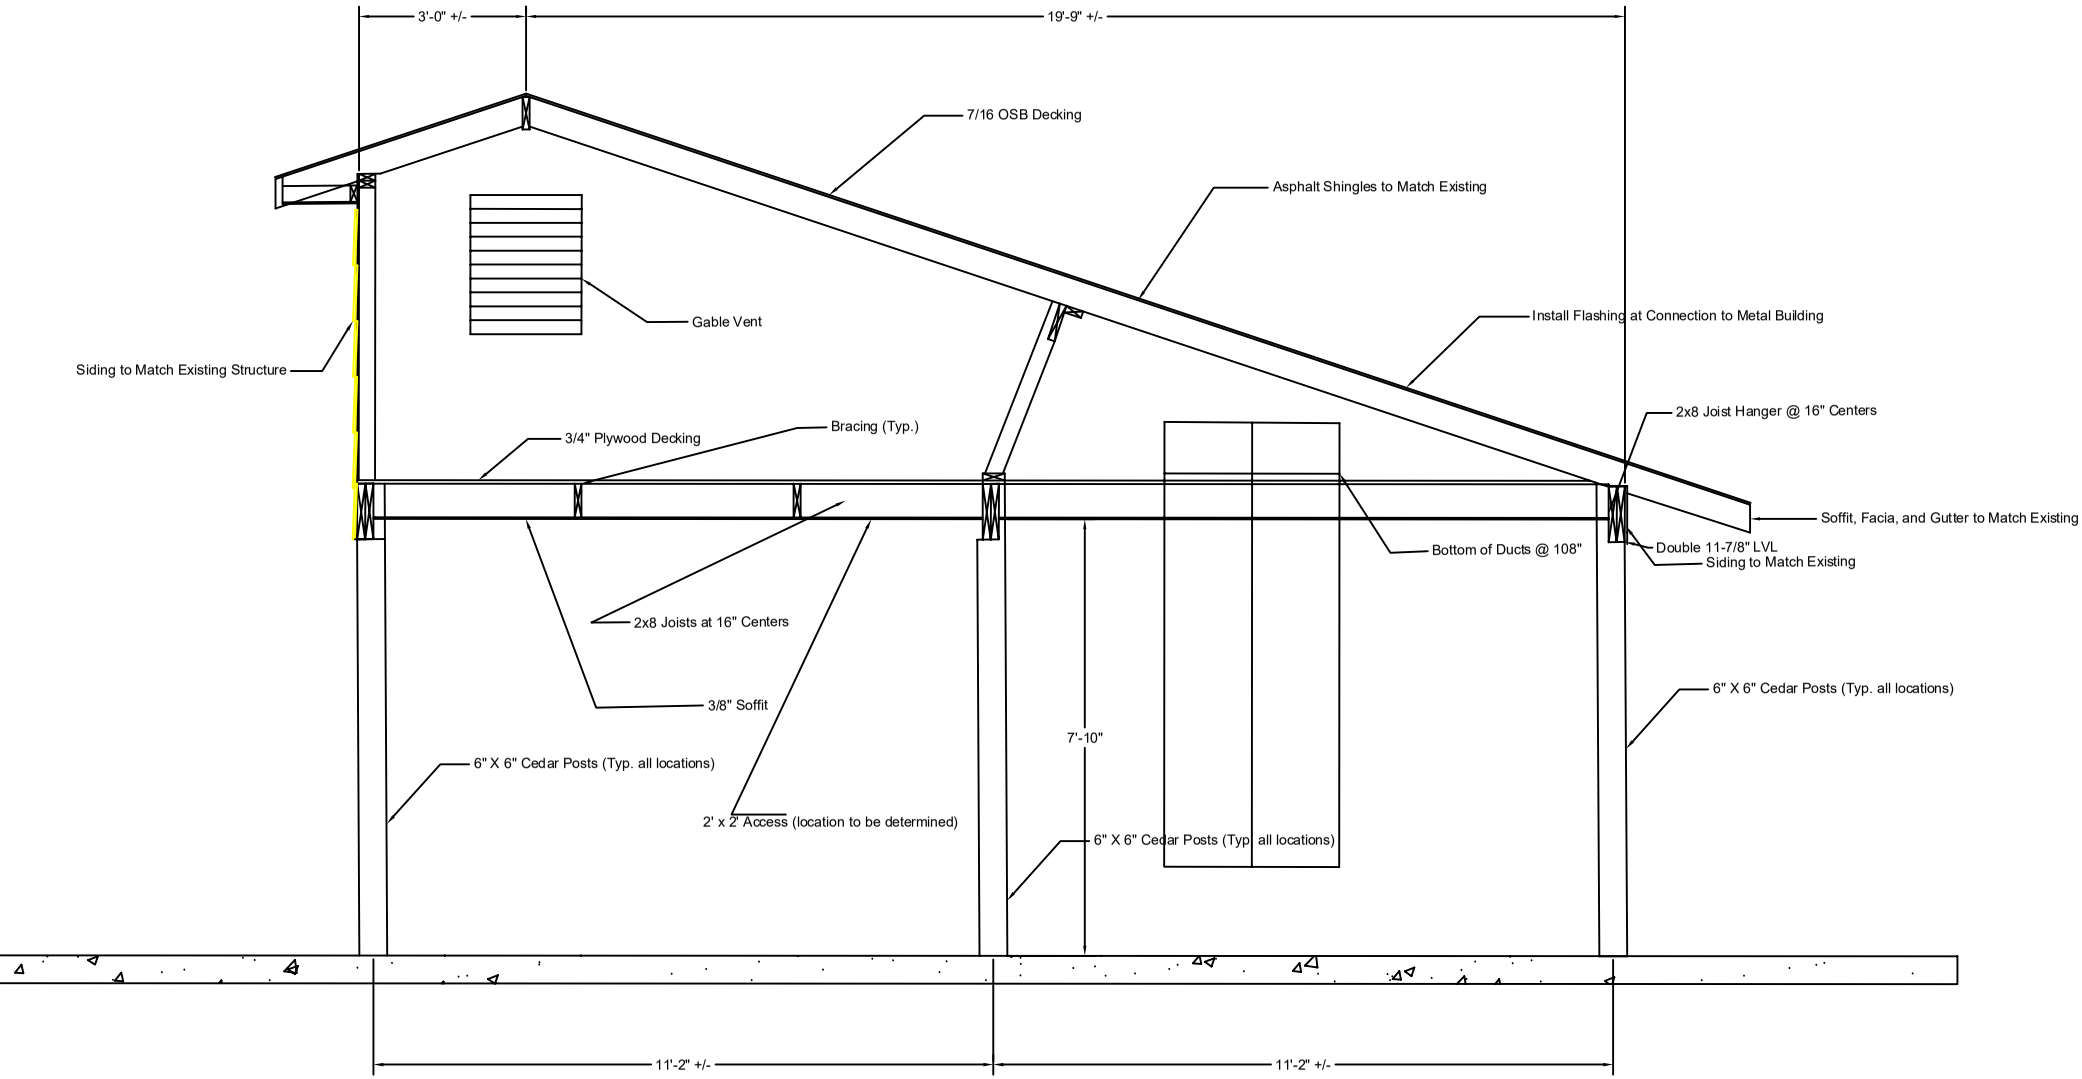
3'-0" +/-
19'-9" +/-
7/16 OSB Decking
Asphalt Shingles to Match Existing
Gable Vent
Install Flashing at Connection to Metal Building
Siding to Match Existing Structure
2x8 Joist Hanger @ 16" Centers
3/4" Plywood Decking
Bracing (Typ.)
Soffit, Facia, and Gutter to Match Existing
Bottom of Ducts @ 108"
Double 11-7/8" LVL
Siding to Match Existing
2x8 Joists at 16" Centers
3/8" Soffit
6" X 6" Cedar Posts (Typ. all locations)
7'-10"
6" X 6" Cedar Posts (Typ. all locations)
2' x 2' Access (location to be determined)
6" X 6" Cedar Posts (Typ. all locations)
11'-2" +/-
11'-2" +/-