General Notes - Exterior Elevations

1. PAINT ALL LOUVERS TO MATCH ADJACENT EIFS COLOR.
2. PAINT COLLECTOR BOXES TO MATCH ADJACENT EIFS COLOR.
3. PAINT ALL METAL FLASHINGS, COPINGS, ETC. TO MATCH ADJACENT FIELD COLOR.
4. INSTALL 7'-0" HIGH EIFS PANZER MESH AT ALL AREAS WHERE E.I.F.S. WALL TERMINATES AT SIDEWALK AREAS.

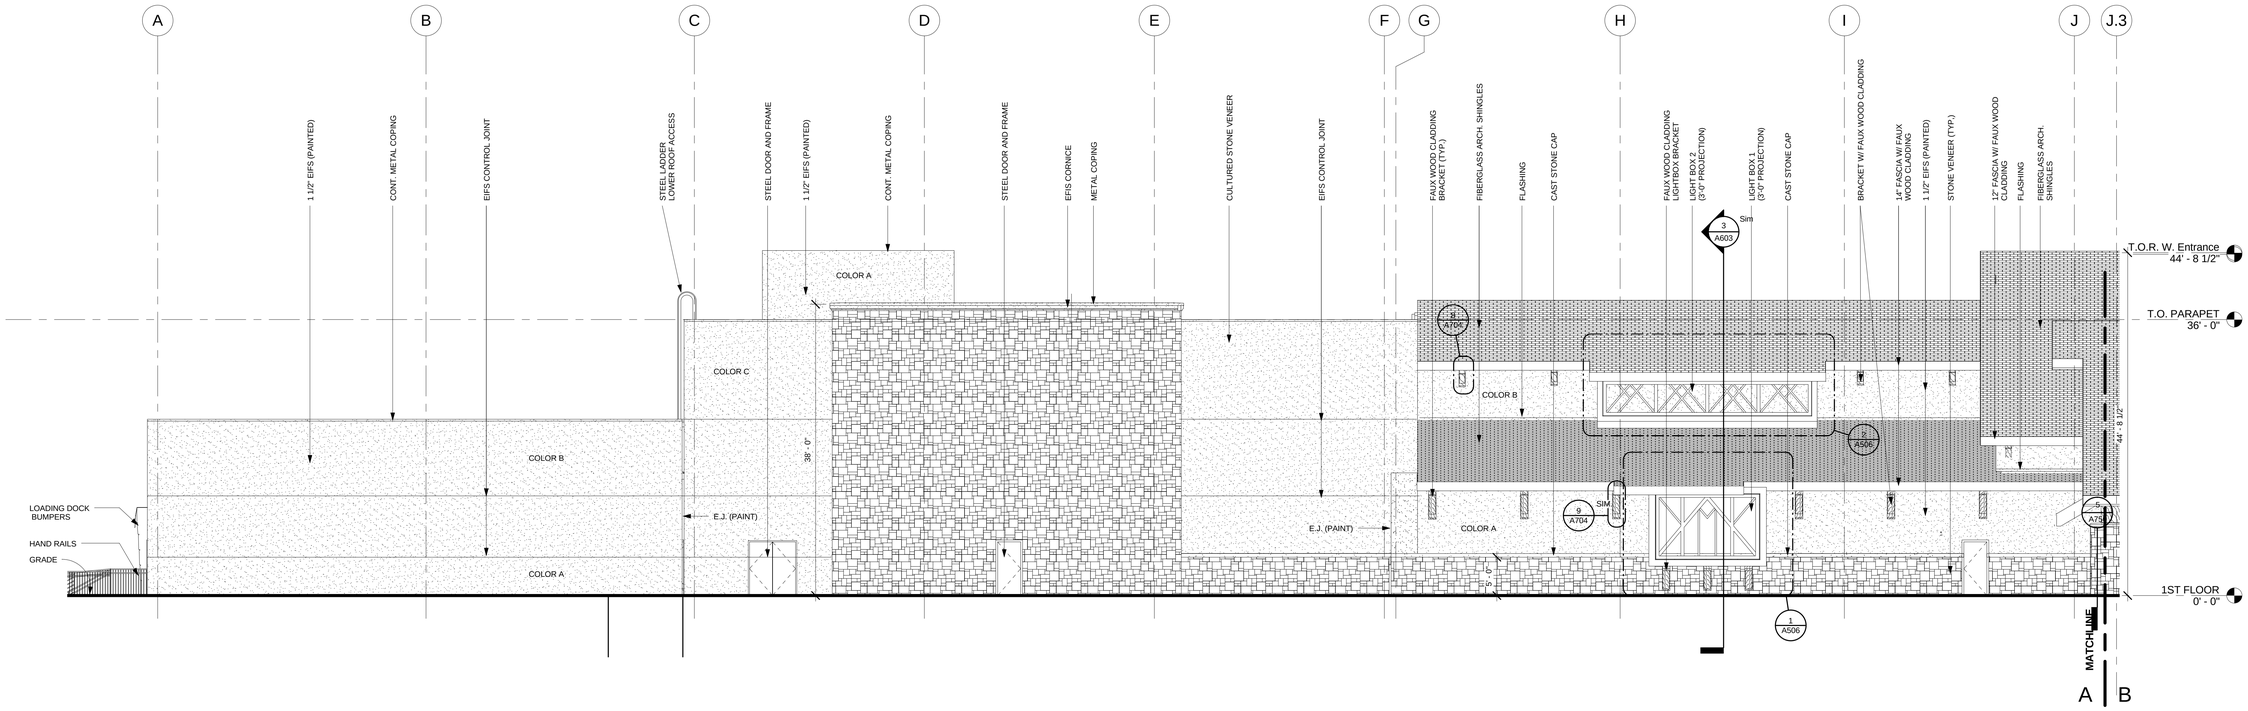

2 A504 WEST ELEVATION A
Scale: 1/8" = 1'-0"

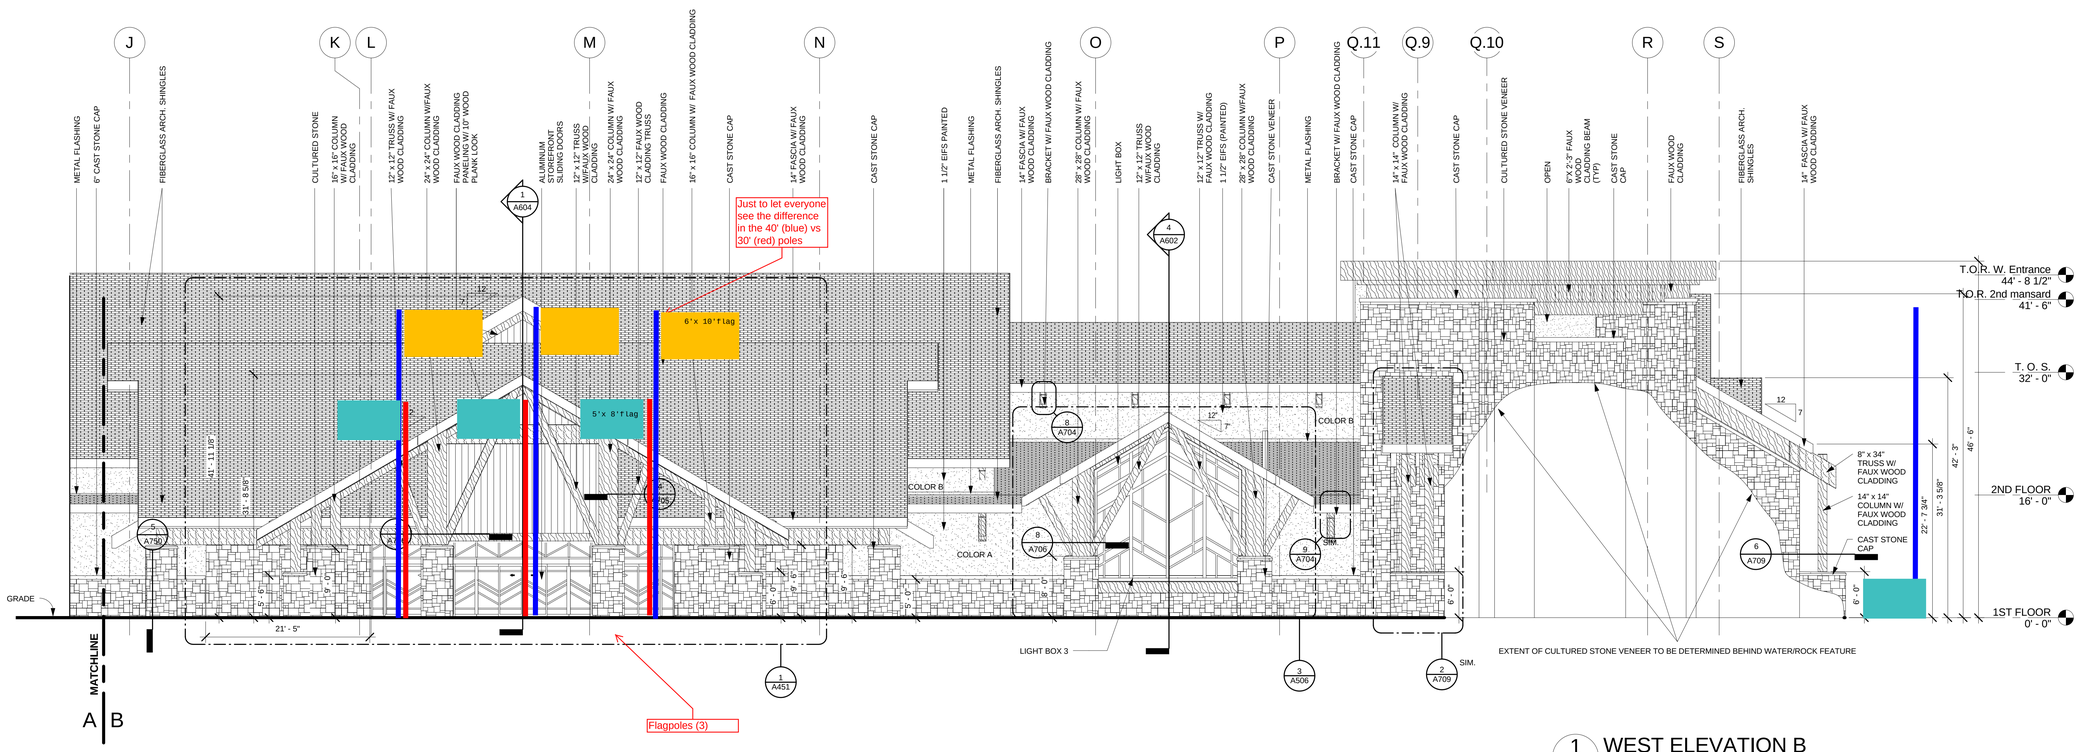

1 A504 WEST ELEVATION B
Scale: 1/8" = 1'-0"

08/30/07 - -

CHEROKEE NATION ENTERPRISES

CHEROKEE CASINO
WEST SILOAM
West Siloam Springs, Oklahoma

Thalden· Boyd· Emery Architects, LLC

A Native American Firm

16 East 16th Street Suite 500
Tulsa, OK 74119
918.587.7445

8085 Manchester Road
St. Louis, Mo. 63144
314.727.7000

Las Vegas, NV

© COPYRIGHT 2007
THESE DESIGNS AND DRAWINGS ARE COPY RIGHTED AND REMAIN THE PROPERTY OF THALDEN BOYD CORPORATION. THEY MAY NOT BE USED OR REPRODUCED WITHOUT WRITTEN CONSENT.

Consultants:

Seal:

Key Plan:

Revisions:

No.	Description	Date

Sheet Name:

Exterior Elevations - West

Project Number:	2005-07
Date:	08/30/07
Drawn By:	Author
Checked By:	Checker

Sheet Number:

A504

8/30/2007 9:56:42 PM