Brenda Jury 2-25-26

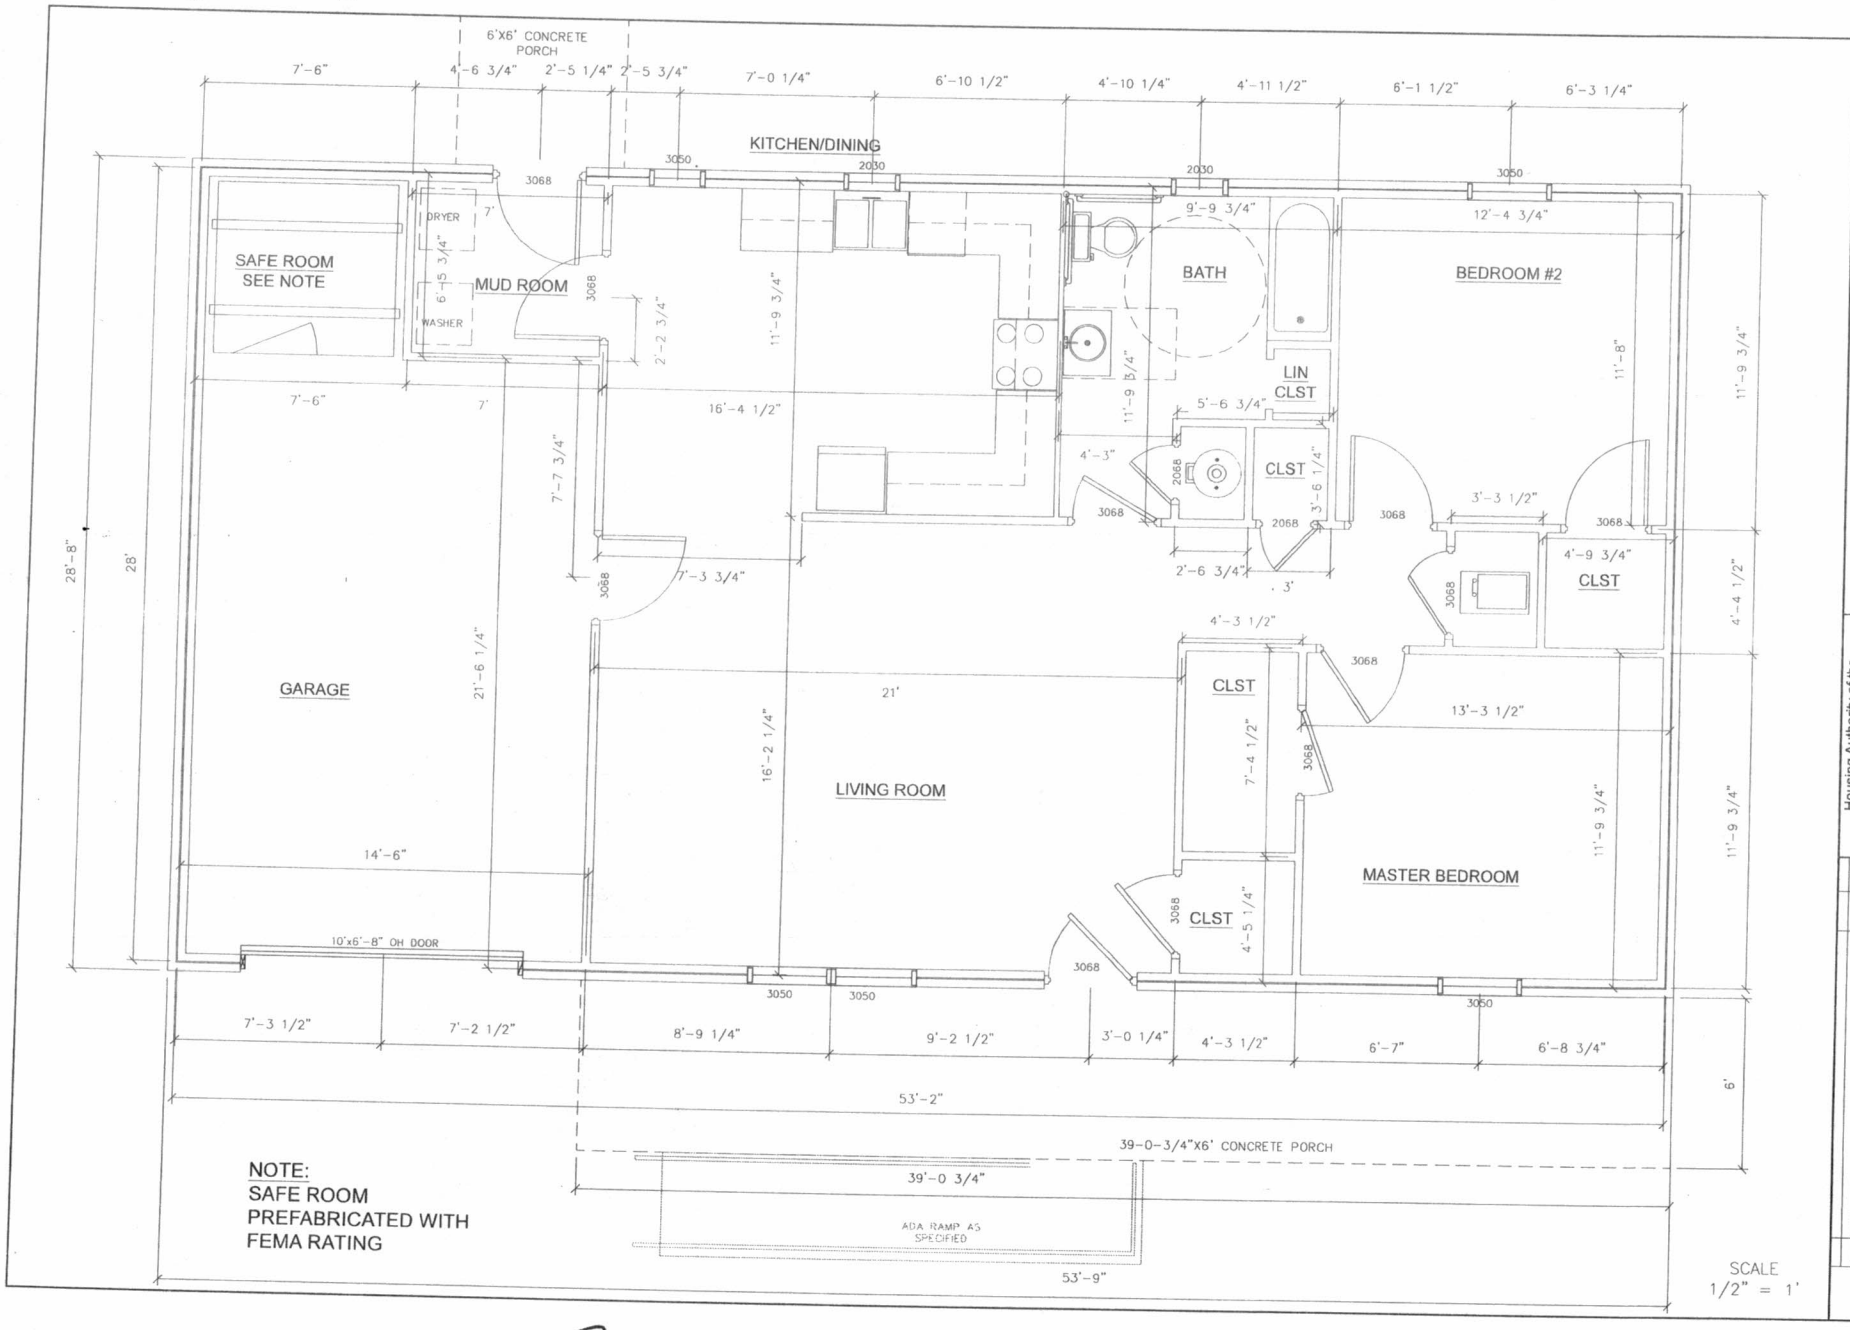

NOTE:
SAFE ROOM
PREFABRICATED WITH
FEMA RATING

ENGINEER
KAS Gales Company
Consulting Engineers
18772 Harmon Road
Fayetteville, AR 72704
Work: 479.582.9227 Cell: 479.422.0763
Mail: carl.d.gales@gmail.com

Housing Authority of the Cherokee Nation
2 Bedroom ADA with Garage Floor Plan

DESIGNED BY:
DRAWN BY: JM
APPROVED BY: CDG
DATE PREPARED: July 2021

NO	REVISION	DATE	BY

A102
SHEET NO.

Randy Bogart
2-26-2026