


D TYPICAL QUEEN MINI SUITE ENLARGED PLAN
SCALE : 3/8" = 1'-0"

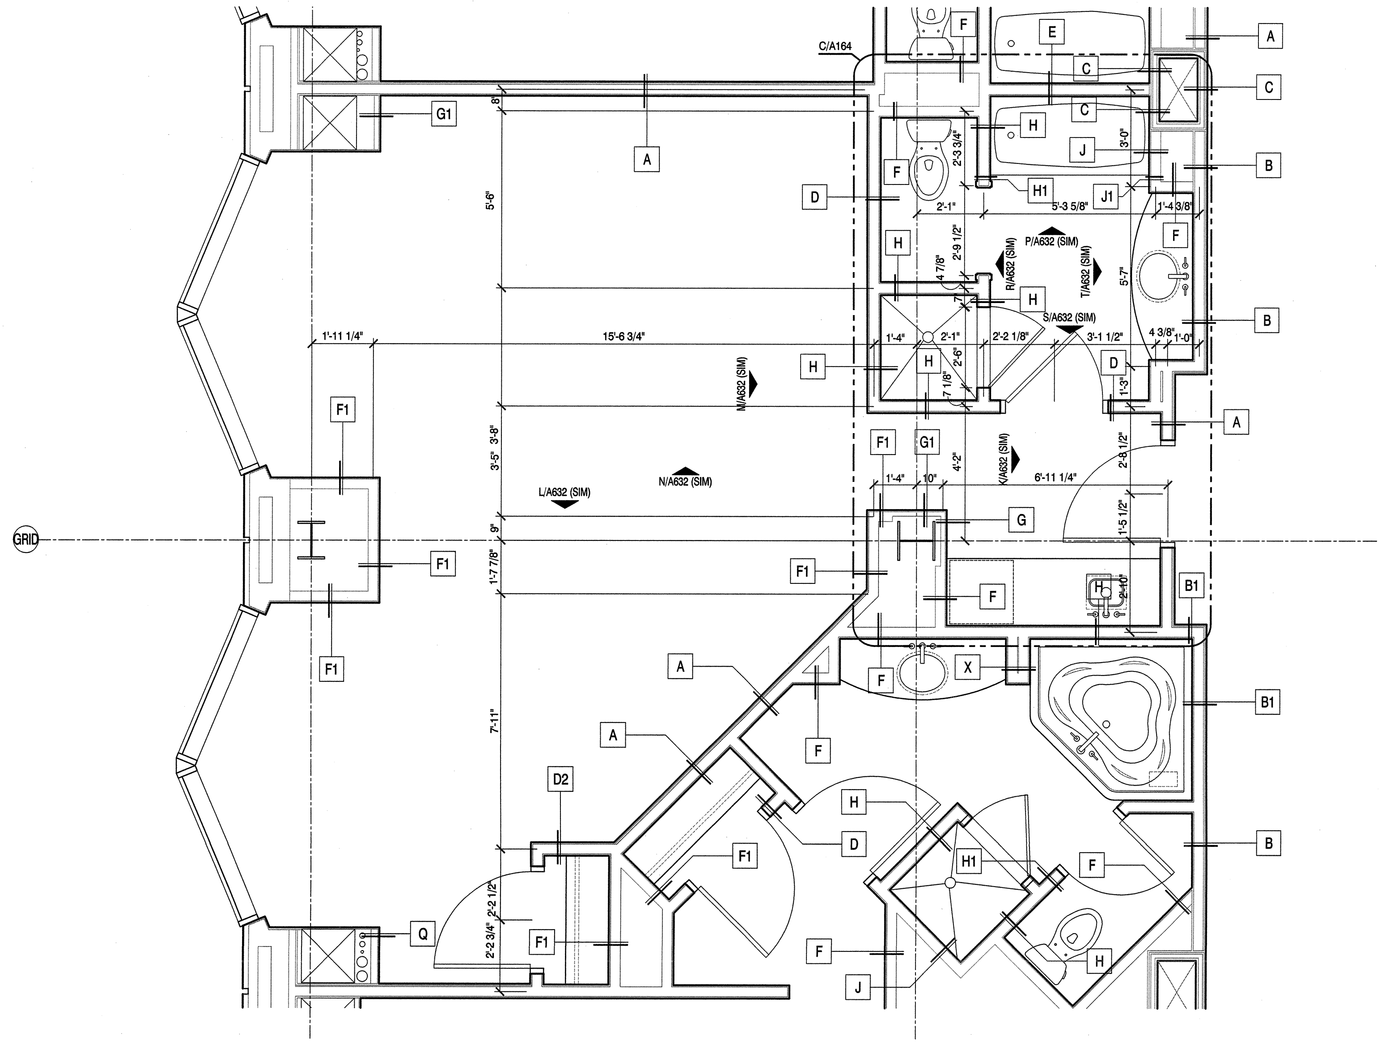


B TYPICAL MAID'S ROOM ENLARGED PLAN 5TH - 16TH FLOORS
SCALE : 3/8" = 1'-0"




C TYPICAL DELUXE KING AND DELUXE DOUBLE QUEEN ENLARGED PLANS
SCALE : 3/8" = 1'-0"

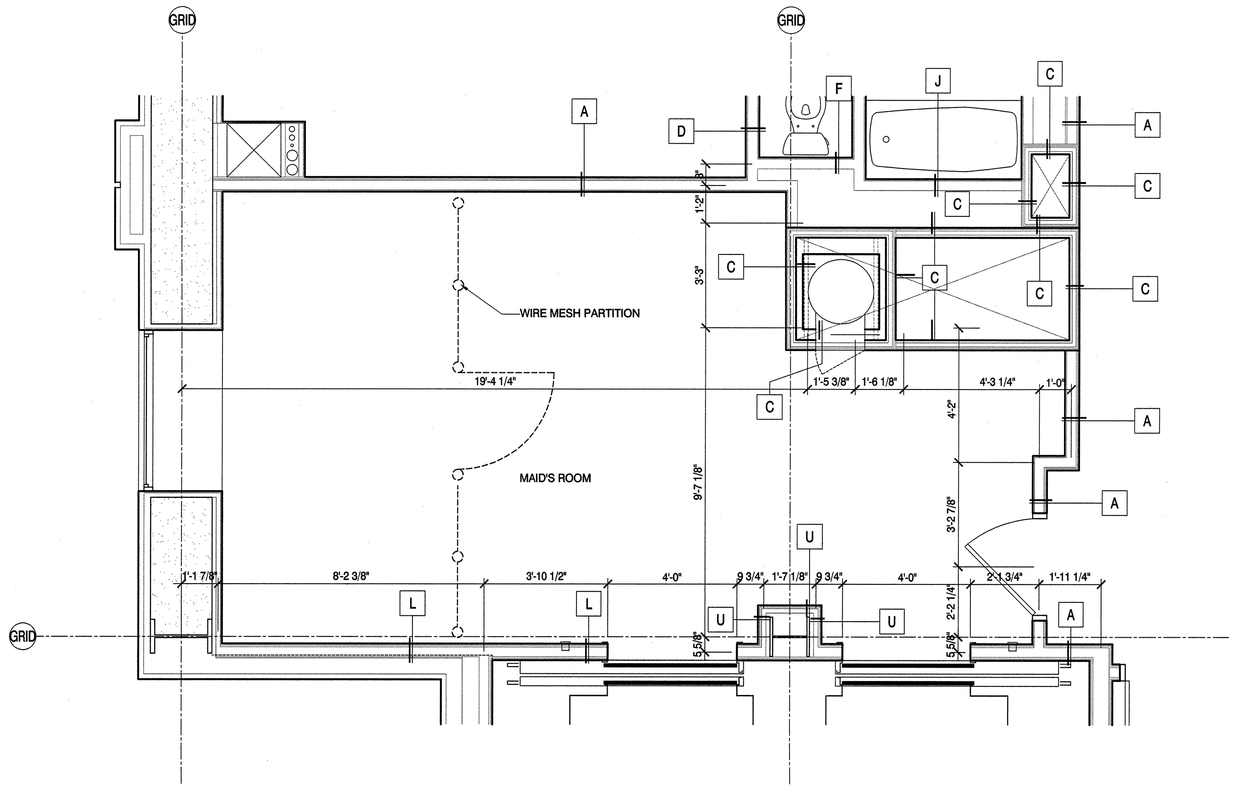


A TYPICAL KING AND DOUBLE QUEEN ENLARGED PLANS
SCALE : 3/8" = 1'-0"

CHEROKEE NATION ENTERPRISES
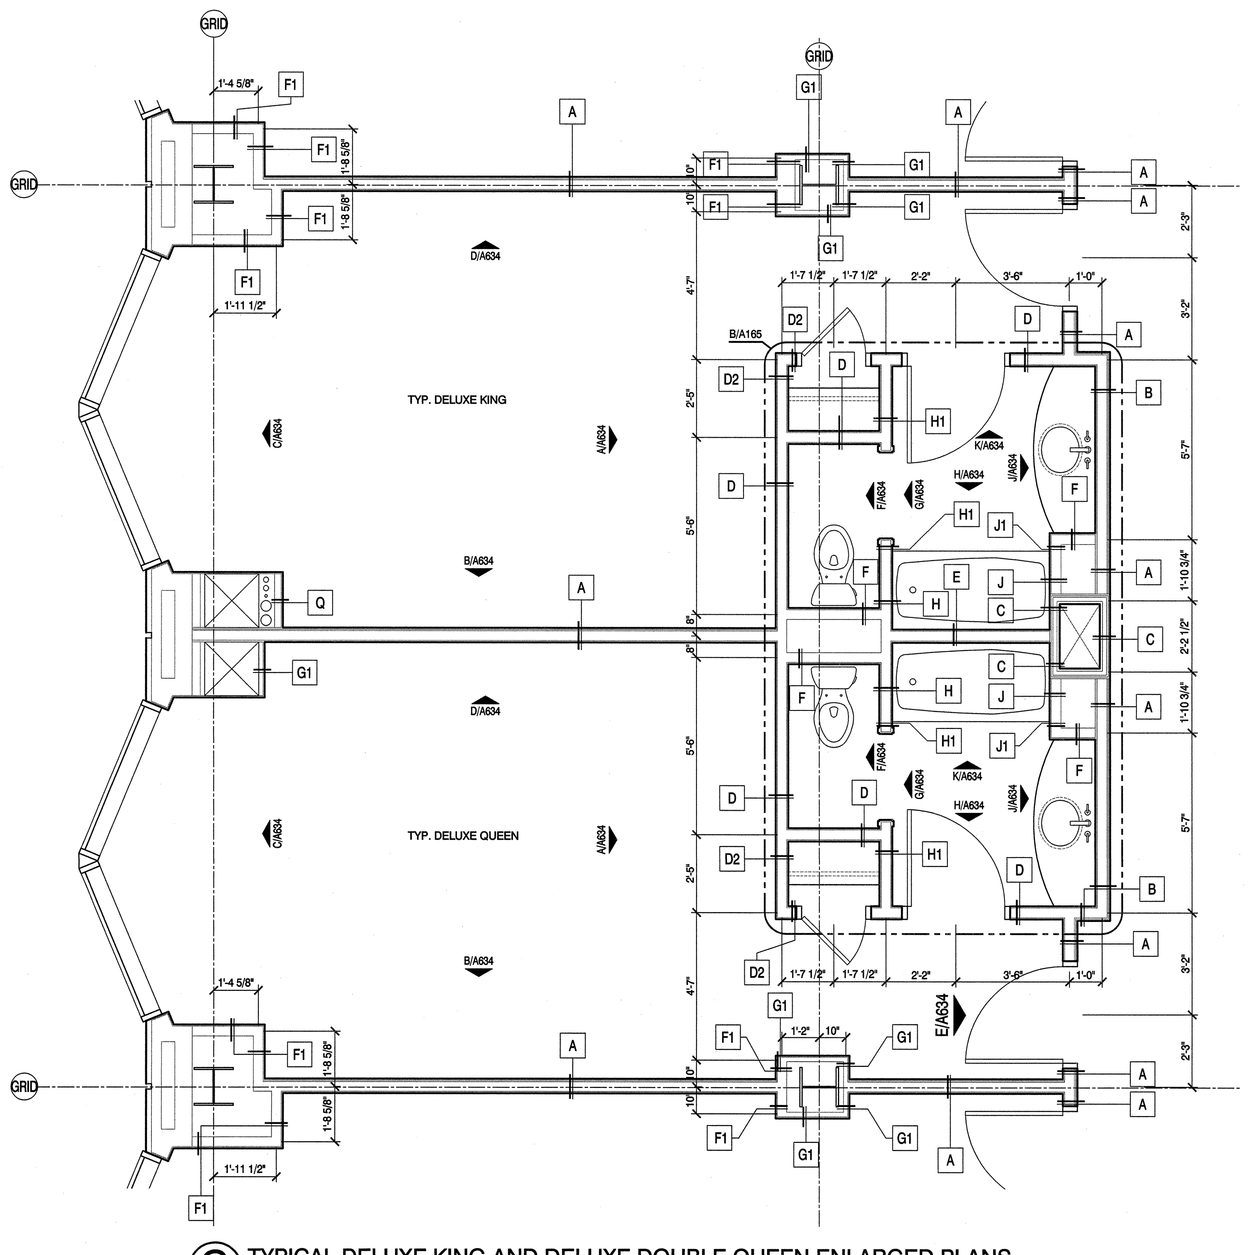
# 2007 CHEROKEE CASINO EXPANSION

Catoosa, Oklahoma

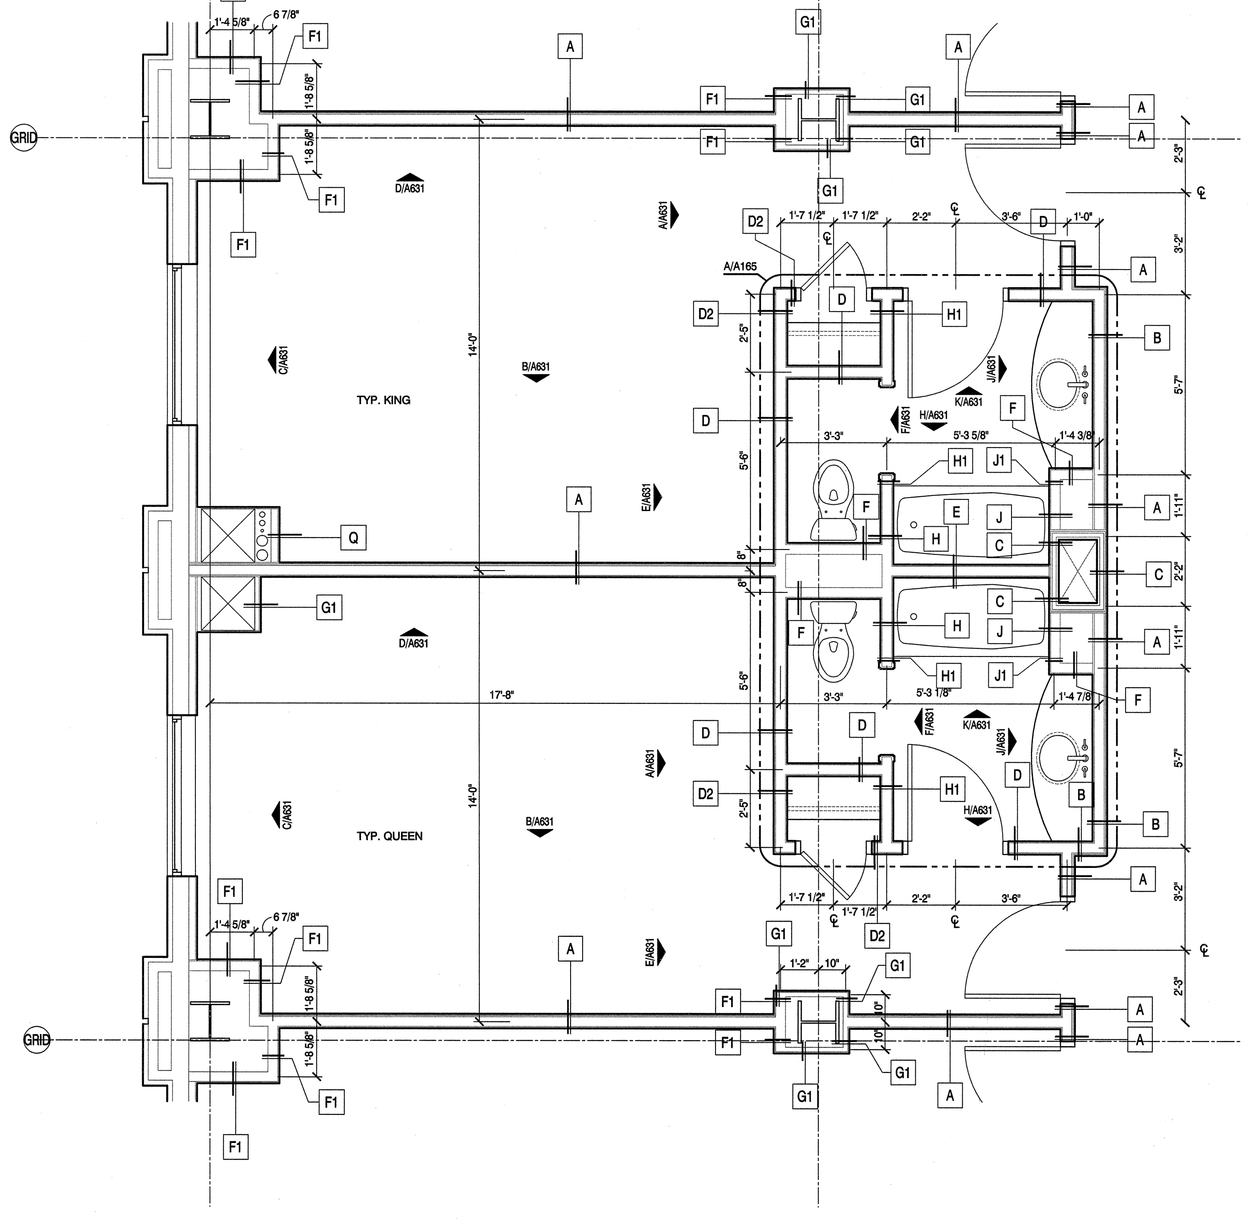
ARCHITECT:

Thalden • Boyd Architects
*A Native American Firm*

16 East 16th Street, Suite 500
Tulsa, Oklahoma 74119
(918) 587-7440
St. Louis, MO Las Vegas, NV



THALDEN BOYD ARCHITECTS, LLC
COPYRIGHT 2007

THESE DESIGNS AND DRAWINGS ARE COPYRIGHTED AND REMAIN THE PROPERTY OF THALDEN BOYD CORPORATION. THEY MAY NOT BE USED OR REPRODUCED WITHOUT WRITTEN CONSENT.


CONSULTANTS:

CIVIL ENGINEERING :
RK & ASSOCIATES
4124 E 62 PLACE
TULSA, OKLAHOMA 74136
PHONE: (918) 524-5076
FAX: (918) 524-5076

MECHANICAL ELECTRICAL & PLUMBING ENGINEERING :
FINNEGAN ERICKSON ASSOCIATES
2821 W. HORIZON RIDGE PKWY., STE 200
HENDERSON, NV 89052
PHONE: (702) 269-6060
FAX: (702) 269-6061
www.fealasvegas.com

STRUCTURAL ENGINEERING :
CHAVEZ-GRIEVES
CONSULATING ENGINEERS, INC.
5639 JEFFERSON, NE
ALBUQUERQUE, NEW MEXICO 87109
PHONE: (505) 344-4080
FAX: (505) 343-8759

FOODSERVICE CONSULTANT :
BLASDEL & ASSOCIATES
6202 SOUTH LEWIS AVE
TULSA, OKLAHOMA 74136
PHONE: (918) 749-1653
FAX: (918) 749-8504

SEAL:

REVISIONS:

| NO. | BY | DATE | |
|---|---|---|---|
| 6 | | 03/18/2008 | CONN/OFFICE/HOTEL INT.WALL |
| 8 | | 04/10/2008 | HOTEL INT. FINISH PACKAGE |
| 13 | | 05/09/2008 | CONSTRUCTION DOCUMENTS |

TITLE:
ENLARGED FLOOR PLANS - UNIT TYPES

PROJECT NO.: 05412
DATE: 02/15/2008
SCALE: AS SHOWN

CONSTRUCTION DOCUMENTS
DRAWING NO.
A161