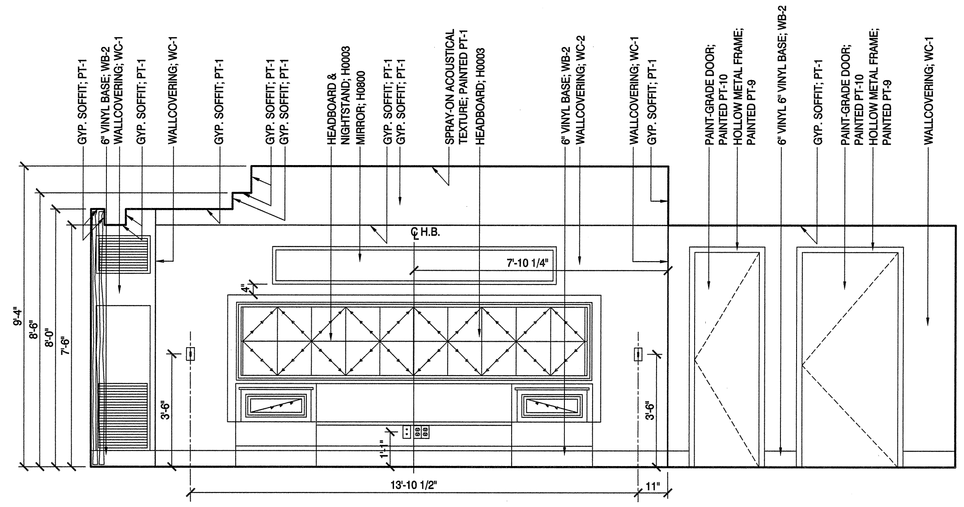

L STANDARD KING WALL ELEVATION
SCALE : 3/8" = 1'-0"

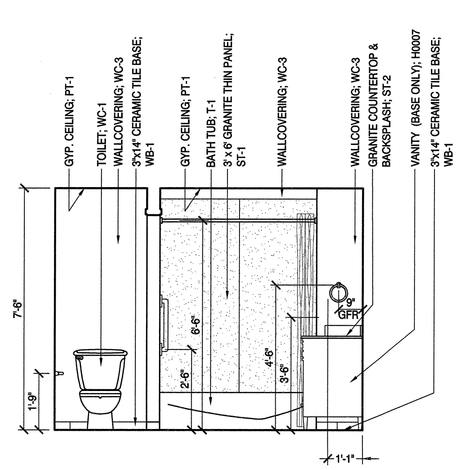

K DOUBLE QUEEN & STANDARD KING WALL ELEVATION
SCALE : 3/8" = 1'-0"

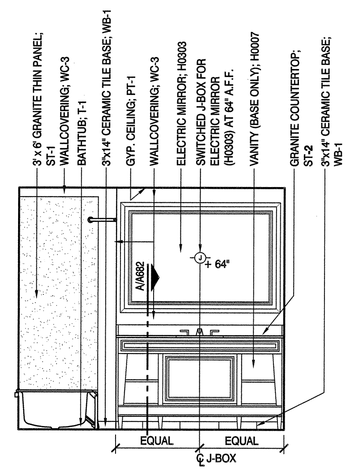

J DOUBLE QUEEN & STANDARD KING WALL ELEVATION
SCALE : 3/8" = 1'-0"

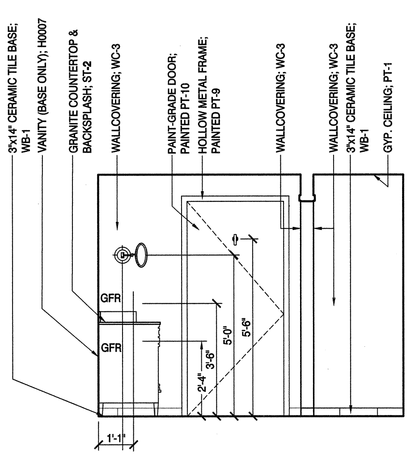

H DOUBLE QUEEN & STANDARD KING WALL ELEVATION
SCALE : 3/8" = 1'-0"

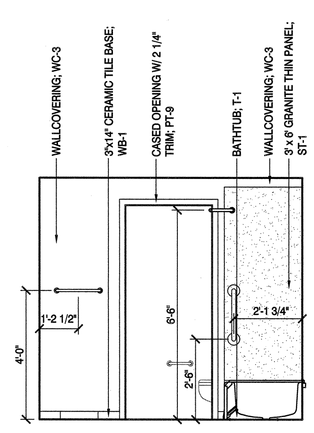

G DOUBLE QUEEN & STANDARD KING WALL ELEVATION
SCALE : 3/8" = 1'-0"

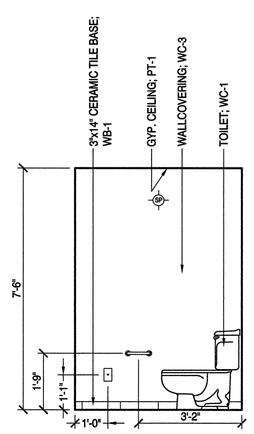

F DOUBLE QUEEN & STANDARD KING WALL ELEVATION
SCALE : 3/8" = 1'-0"

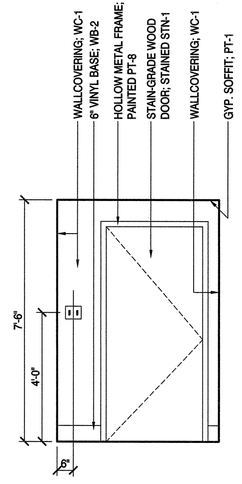

E DOUBLE QUEEN & STANDARD KING WALL ELEVATION
SCALE : 3/8" = 1'-0"

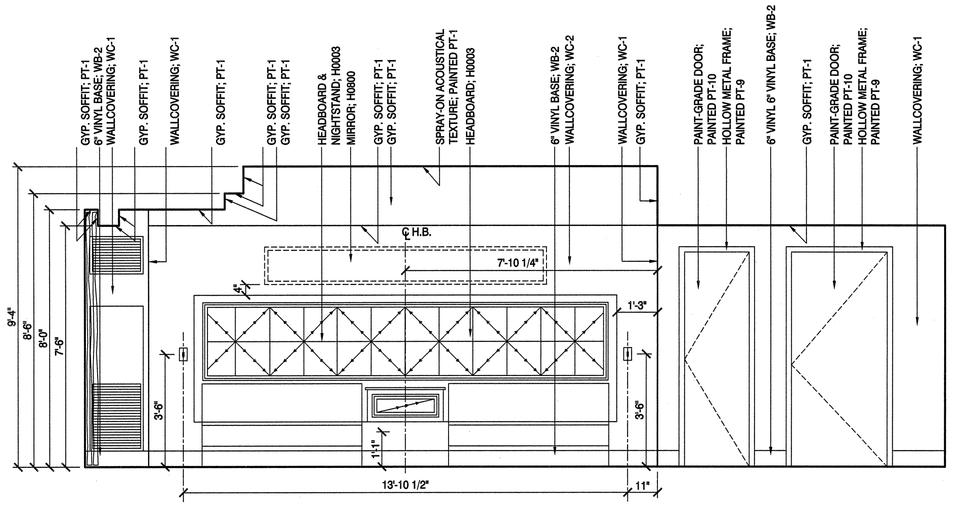

D DOUBLE QUEEN WALL ELEVATION
SCALE : 3/8" = 1'-0"

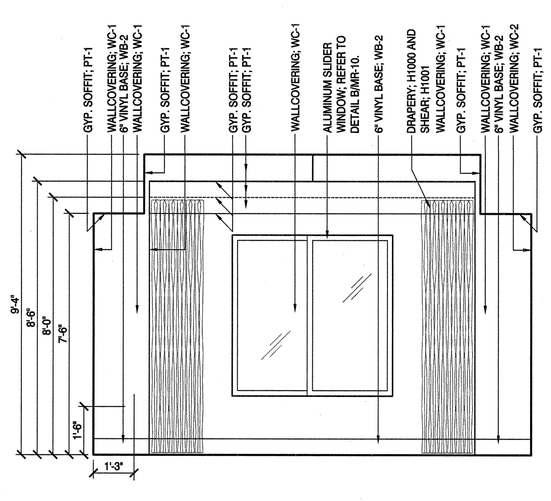

C DOUBLE QUEEN & STANDARD KING WALL ELEVATION
SCALE : 3/8" = 1'-0"

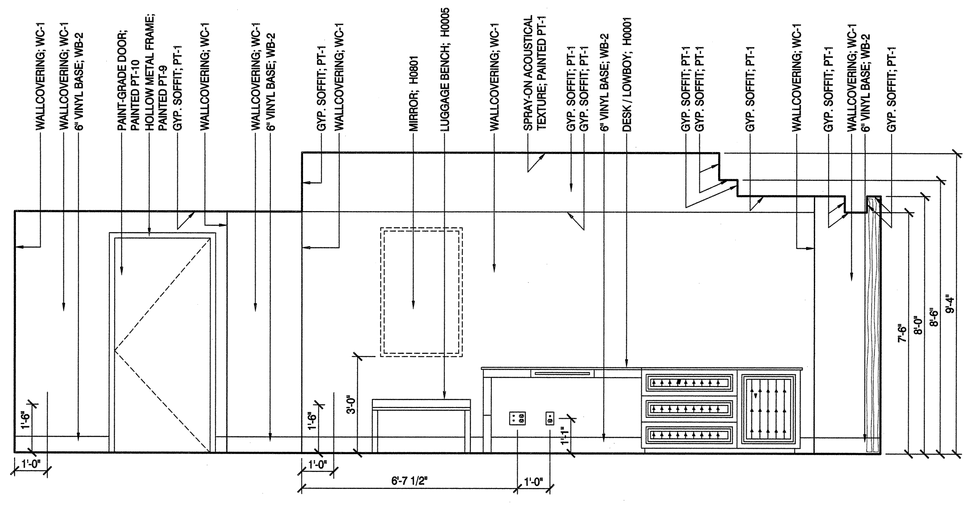

B DOUBLE QUEEN & STANDARD KING WALL ELEVATION
SCALE : 3/8" = 1'-0"

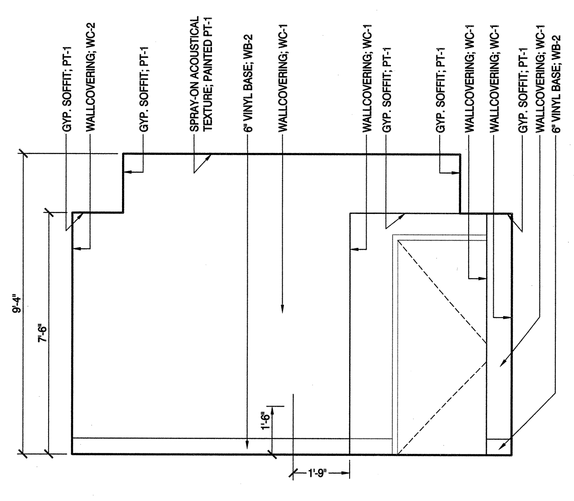

A DOUBLE QUEEN & STANDARD KING WALL ELEVATION
SCALE : 3/8" = 1'-0"

CHEROKEE NATION ENTERPRISES

2007
CHEROKEE CASINO
EXPANSION
Catoosa, Oklahoma

ARCHITECT:

Thalden • Boyd Architects
A Native American Firm

16 East 16th Street, Suite 500
Tulsa, Oklahoma 74119
(918) 587-7445
St. Louis, MO Las Vegas, NV

THALDEN BOYD ARCHITECTS, LLC
COPYRIGHT 2007

THESE DESIGNS AND DRAWINGS ARE COPYRIGHTED AND REMAIN THE PROPERTY OF THALDEN BOYD CORPORATION. THEY MAY NOT BE USED OR REPRODUCED WITHOUT WRITTEN CONSENT.

CONSULTANTS:

CIVIL ENGINEERING :
RK & ASSOCIATES
4124 E 62 PLACE
TULSA, OKLAHOMA 74136
PHONE: (918) 524-5079
FAX: (918) 524-5076

MECHANICAL, ELECTRICAL & PLUMBING ENGINEERING :
FINNEGAN ERICKSON ASSOCIATES
2821 W. HORIZON RIDGE PKWY., STE 200
HENDERSON, NV 89052
PHONE: (702) 269-6060
FAX: (702) 269-6061
www.fealasvegas.com

STRUCTURAL ENGINEERING :
CHAVEZ-GRIEVES
CONSULATING ENGINEERS, INC.
5639 JEFFERSON, NE
ALBUQUERQUE, NEW MEXICO 87109
PHONE: (505) 344-4080
FAX: (505) 343-8759

FOODSERVICE CONSULTANT :
BLASDEL & ASSOCIATES
6202 SOUTH LEWIS AVE
TULSA, OKLAHOMA 74136
PHONE: (918) 749-1653
FAX: (918) 749-8504

SEAL:

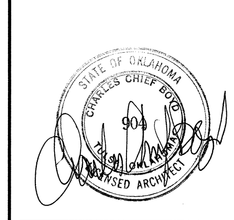

REVISIONS:

NO.	BY	DATE	
6		04/10/2008	HOTEL INT. FINISH PACKAGE
13		05/09/2008	CONSTRUCTION DOCUMENTS

TITLE:
DOUBLE QUEEN
INTERIOR WALL
ELEVATIONS

PROJECT NO.: 05412
DATE: 02/15/2008
SCALE: AS SHOWN

CONSTRUCTION
DOCUMENTS
DRAWING NO.

A631