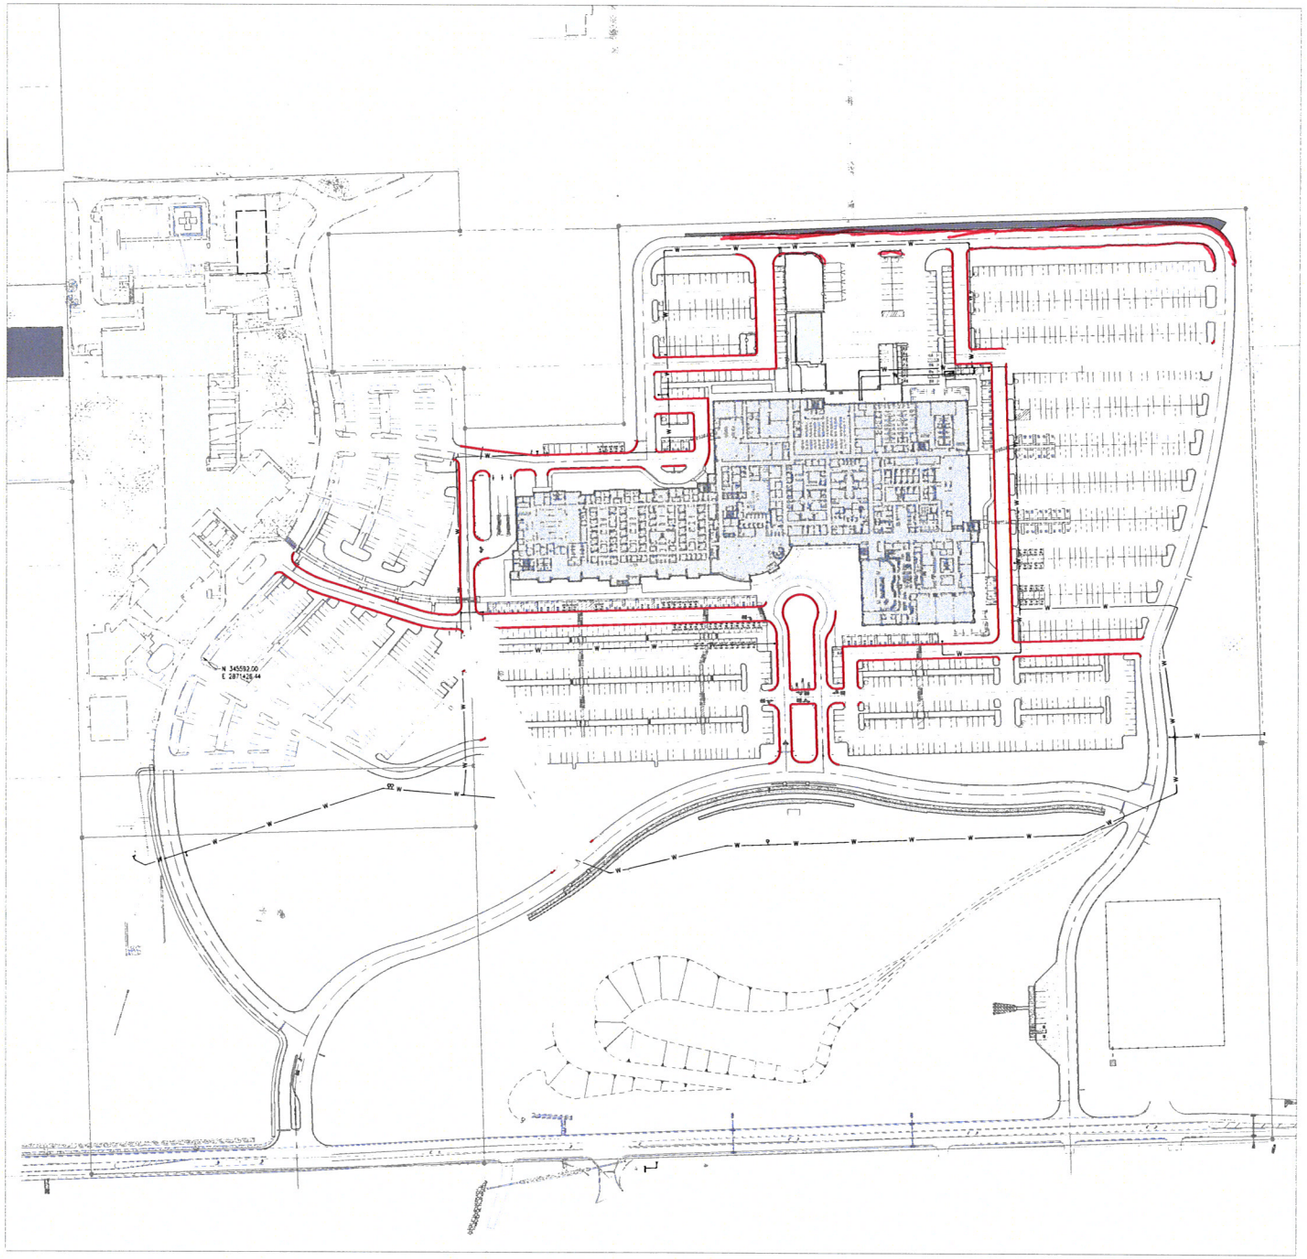

SHEET NOTES

1. THE FINAL LAYOUT OF THE FIRE LANES SHALL BE AS APPROVED BY THE FIRE MARSHALL.
2. FIRE LANE STRIPING – PAINT THE TOP AND FACE OF THE CURB WITH RED PAVEMENT MARKING. ADD LABELS TO THE FACE OF RED PAINTED CURB USING 4-INCH HIGH WHITE LETTERS WITH A 3/4 INCH STROKE STATING "FIRE LANE – NO PARKING". THE WORDS "FIRE LANE – NO PARKING" MUST BE GROUPED TOGETHER AS A PHASE. THE PHRASE SHALL BE PAINTED A MAXIMUM DISTANCE OF EVERY 40 FEET CENTER TO CENTER ALONG THE LENGTH OF THE FIRE LANE.

0' 80' 160' 320'
SCALE: 1" = 80'

UTILITY WARNING:
THE UNDERGROUND UTILITIES SHOWN HAVE BEEN LOCATED FROM RECORD DOCUMENTS OR FIELD LOCATIONS BY THE OPERATOR. THE SURVEYOR MAKES NO GUARANTEE THAT THE UNDERGROUND UTILITIES SHOWN COMPRISE ALL SUCH UTILITIES IN THE AREA EITHER IN SERVICE OR ABANDONED. THE SURVEYOR FURTHER DOES NOT WARRANT THAT THE UNDERGROUND UTILITIES SHOWN ARE IN THE EXACT LOCATION INDICATED ALTHOUGH THE SURVEYOR DOES CERTIFY THAT THEY ARE LOCATED AS ACCURATELY AS POSSIBLE FROM THE INFORMATION AVAILABLE. THE SURVEYOR HAS NOT PHYSICALLY LOCATED THE UNDERGROUND UTILITIES.

UTILITY ELEVATIONS AND SIZES MAY HAVE BEEN MEASURED UNDER ADVERSE FIELD CONDITIONS. UPON EXPOSING THE UTILITY, ELEVATIONS AND LINE SIZES SHOULD BE VERIFIED BY THE CONTRACTOR PRIOR TO CONSTRUCTION. CONTRACTOR SHOULD VERIFY CRITICAL ELEVATIONS USING THE BENCHMARK PROVIDED BY THE SURVEYOR OR ENGINEER. ANY DISCREPANCIES SHOULD BE IMMEDIATELY BROUGHT TO THE ENGINEER'S AND SURVEYOR'S ATTENTION.

BEFORE YOU DIG
CALL OKIE
(800) 522-6543

James R. Childers Architect, Inc.
45 South 4th Street
Fort Smith, AR 72901
479-783-2490
www.childersarchitect.com

PROFESSIONAL SEAL
PRELIMINARY
This document is issued for the review of: (select one) Cover, 90 Days, OR 95 Days
on Friday, November 15, 2019.
It is not to be used for construction, bidding, and/or permitting purposes.

CONSULTANT LOGO
CARDINAL ENGINEERING
ken@cardinalengineering
522 Central Park Drive
Suite 100
Oklahoma City, Oklahoma 73105
P: 405.842.7341 F: 405.842.4377
CAE 7110 expiration date 06.30.2020
JRCC153370

SEAL

Cherokee Nation Outpatient Health Center

Tahlequah, OK

PROJECT PHASE
BID PACKAGE 01 - EARTHWORK AND SITE UTILITIES

REVISIONS

#	DATE	DESCRIPTION

DATE 03-04-19
JOB NUMBER 16-02
SHEET NUMBER C3-706
FIRE LANE STRIPING

© Cardinal Engineering, LLC 2019 ... C:\PROJECTS_ARCHIVES\2016\2016\PROJECTS_DRAWINGS\JRCC153370 ... FIRE LANE STRIPING.DWG ... 11/15/2019 5:57 PM