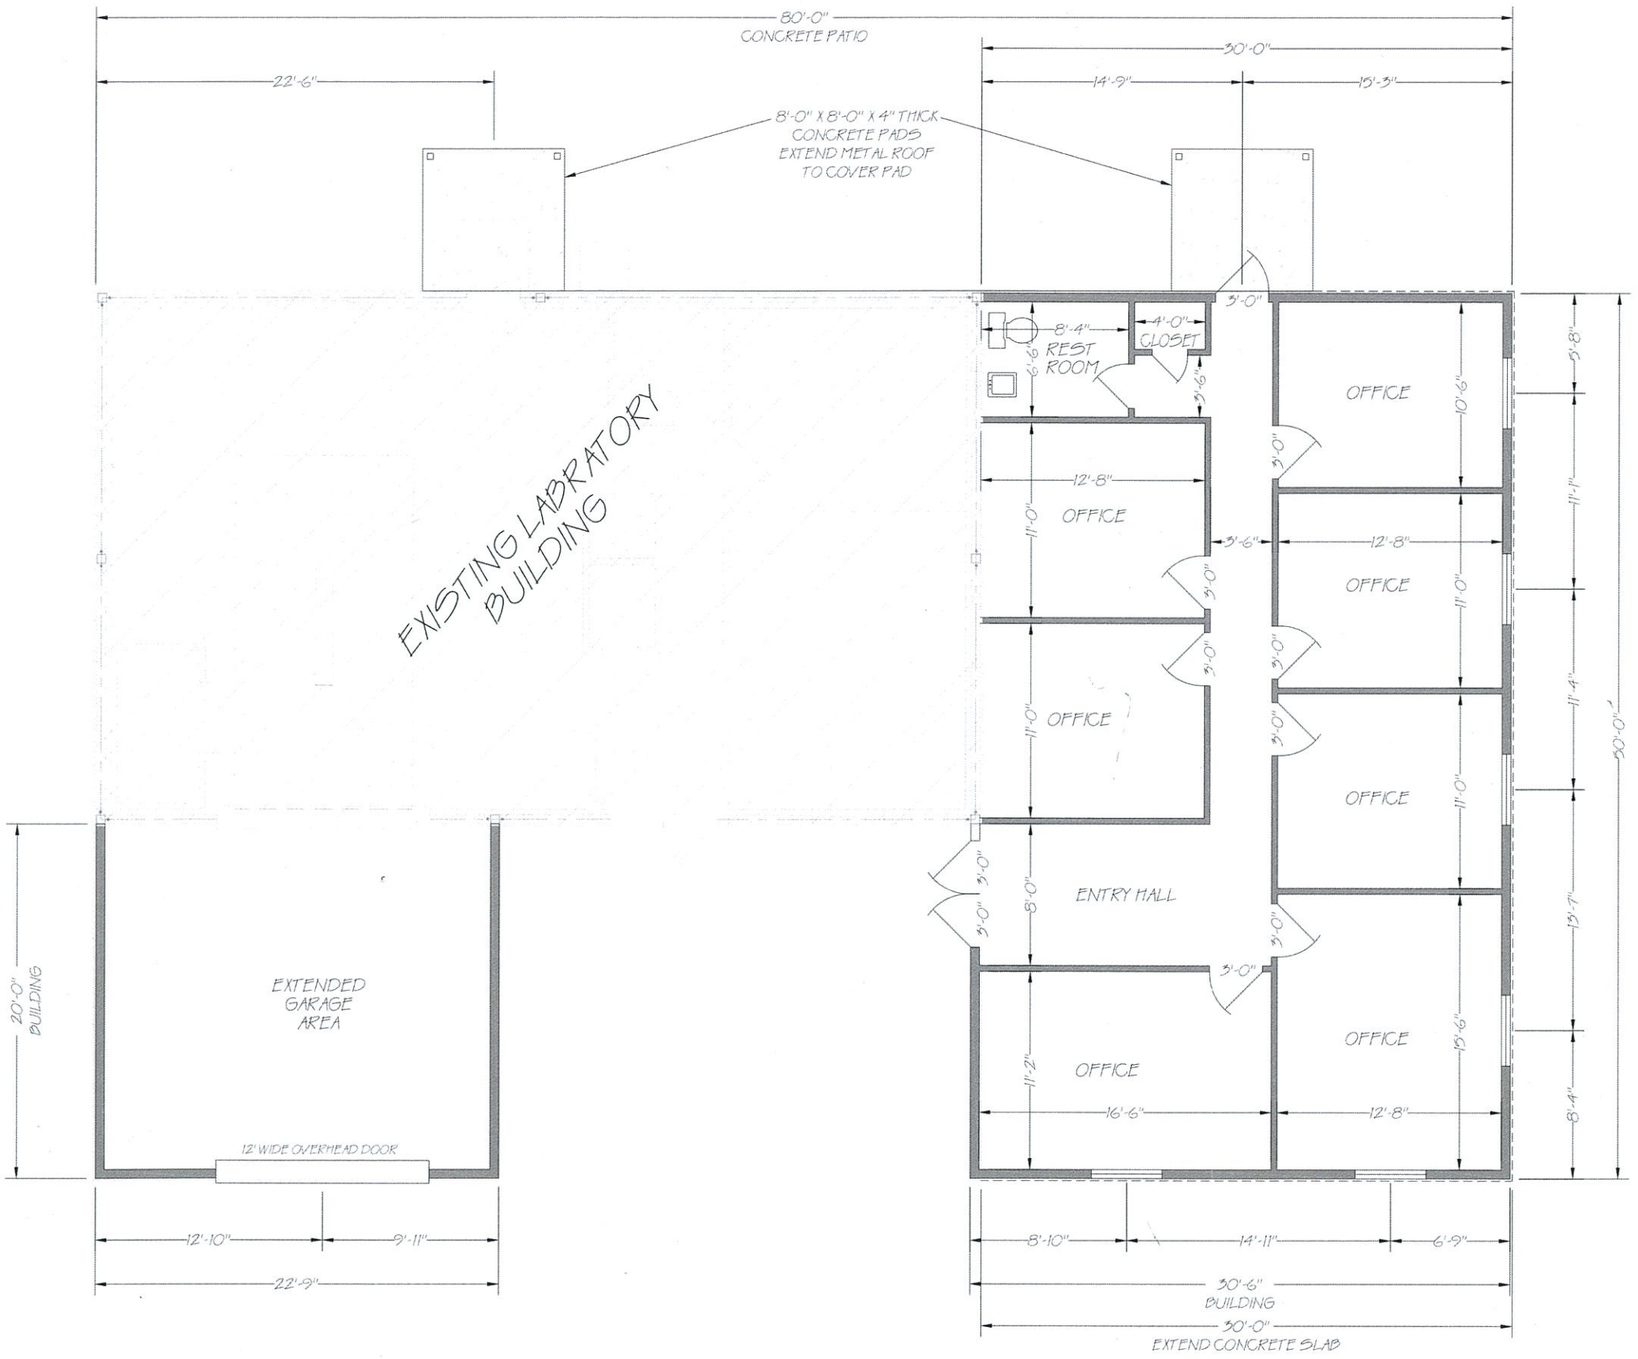

General Notes

No.	Revision/Issue	Date

Firm Name and Address

Cherokee Nation
Department of Transportation

Project Name and Address

Cherokee Nation
Department of Transportation
Post Oak Street
Tahlequah, OK

Project: Roads Lab	Sheet: L-1
Date: August 2020	
Scale: 1/2" = 1' - 0"	