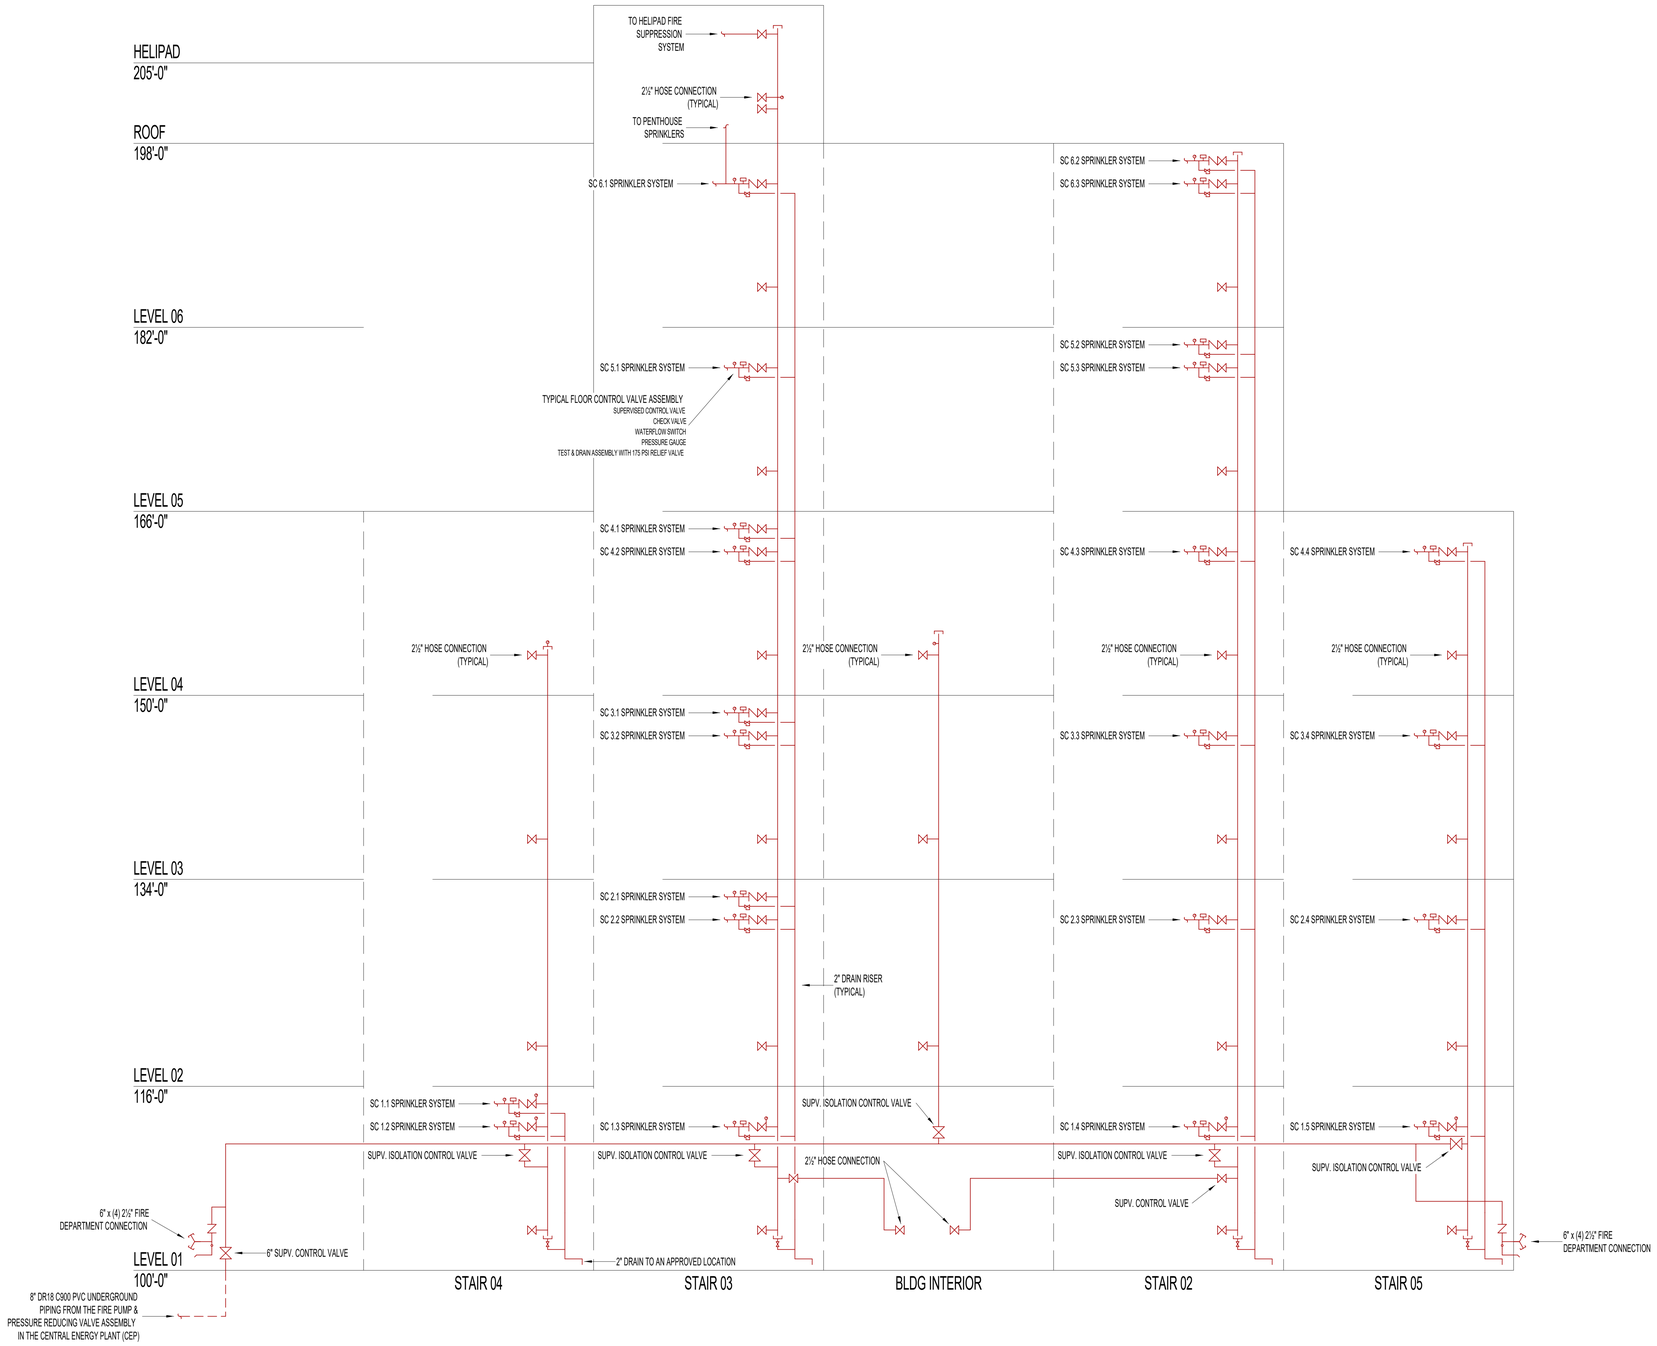

01 **FIRE PROTECTION RISER DIAGRAM**
NTS

James R. Childers Architect, Inc.
45 South 4th Street
Fort Smith, AR 72901
479-783-2480
www.childersarchitect.com

PROFESSIONAL SEAL:

CONSULTANT LOGO:

MOBLEY FIRE PROTECTION
Mobley Fire Protection Engineering, LLC
6242 Llano Avenue
Dallas, Texas 75214
(817) 614-2361
mobleyfp.com

OK Registered PE Firm 8650

CLIENT:

CHEROKEE NATION
W.W. HASTINGS REPLACEMENT HOSPITAL
TAHLEQUAH, OKLAHOMA

KEY PLAN:

PROJECT PHASE:
SCHEMATIC DESIGN

REVISIONS

#	DATE	DESCRIPTION

JOB NUMBER: 21-08.21
DATE: 05-06-2022
SHEET NUMBER: **FP.600**
SHEET TITLE: FIRE PROTECTION - RISER DIAGRAM