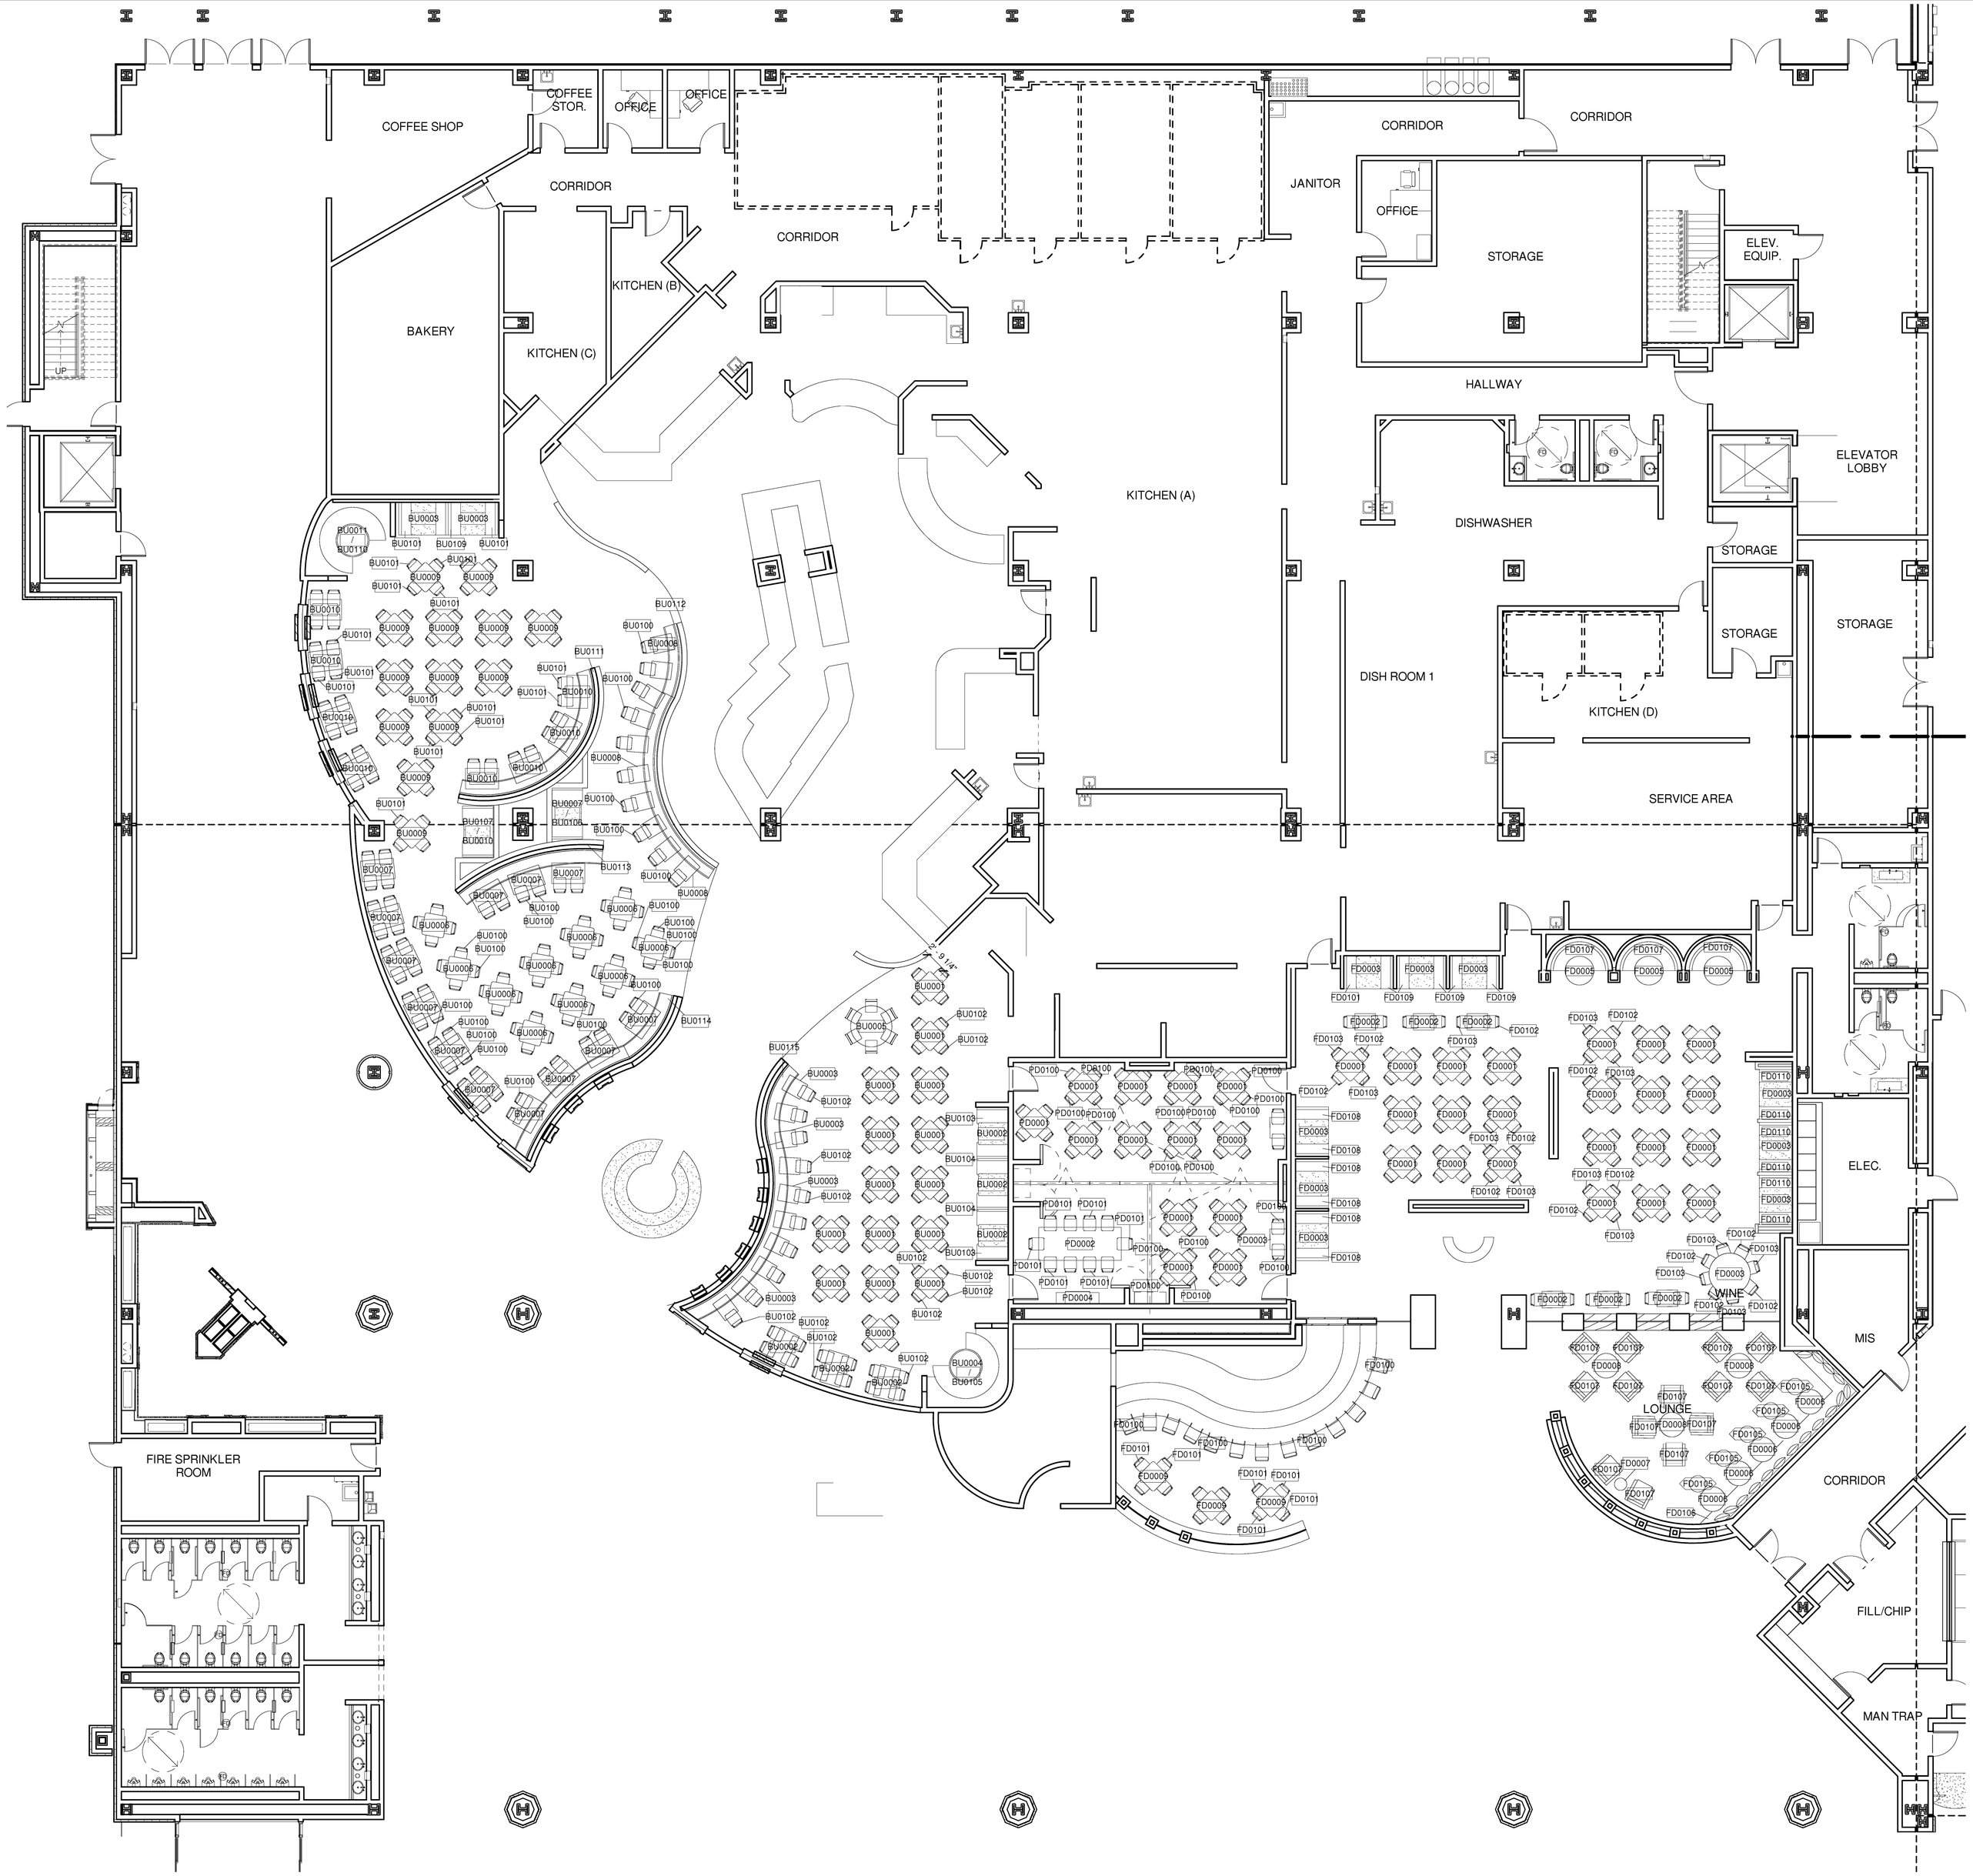

1 FURNITURE PLAN 01.05
A901.05 Scale: 1/8" = 1'-0"

08/30/07 - -

CHEROKEE NATION ENTERPRISES

CHEROKEE CASINO
WEST SILOAM
West Siloam Springs, Oklahoma

Thalden· Boyd· Emery Architects, LLC
A Native American Firm
16 East 16th Street Suite 500
Tulsa, OK 74119
918.587.7445

8085 Manchester Road
St. Louis, Mo. 63144
314.727.7000

Las Vegas, NV

© COPYRIGHT 2007
THESE DESIGNS AND DRAWINGS ARE COPY RIGHTED AND REMAIN THE PROPERTY OF THALDEN BOYD CORPORATION. THEY MAY NOT BE USED OR REPRODUCED WITHOUT WRITTEN CONSENT.

Consultants:

Seal:

STATE OF OKLAHOMA
CHARLES CHIEF KEENOY
5936
REGISTERED ARCHITECT

Key Plan:

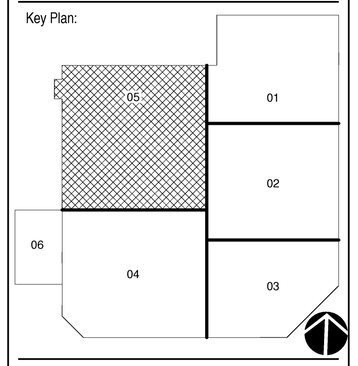

Revisions:

No.	Description	Date

Sheet Name:

FURNITURE PLAN - 01.05

Project Number: 2005-07
Date: 08/30/07
Drawn By: Author
Checked By: Checker

Sheet Number:

A901.05

8/30/2007 6:46:03 PM